


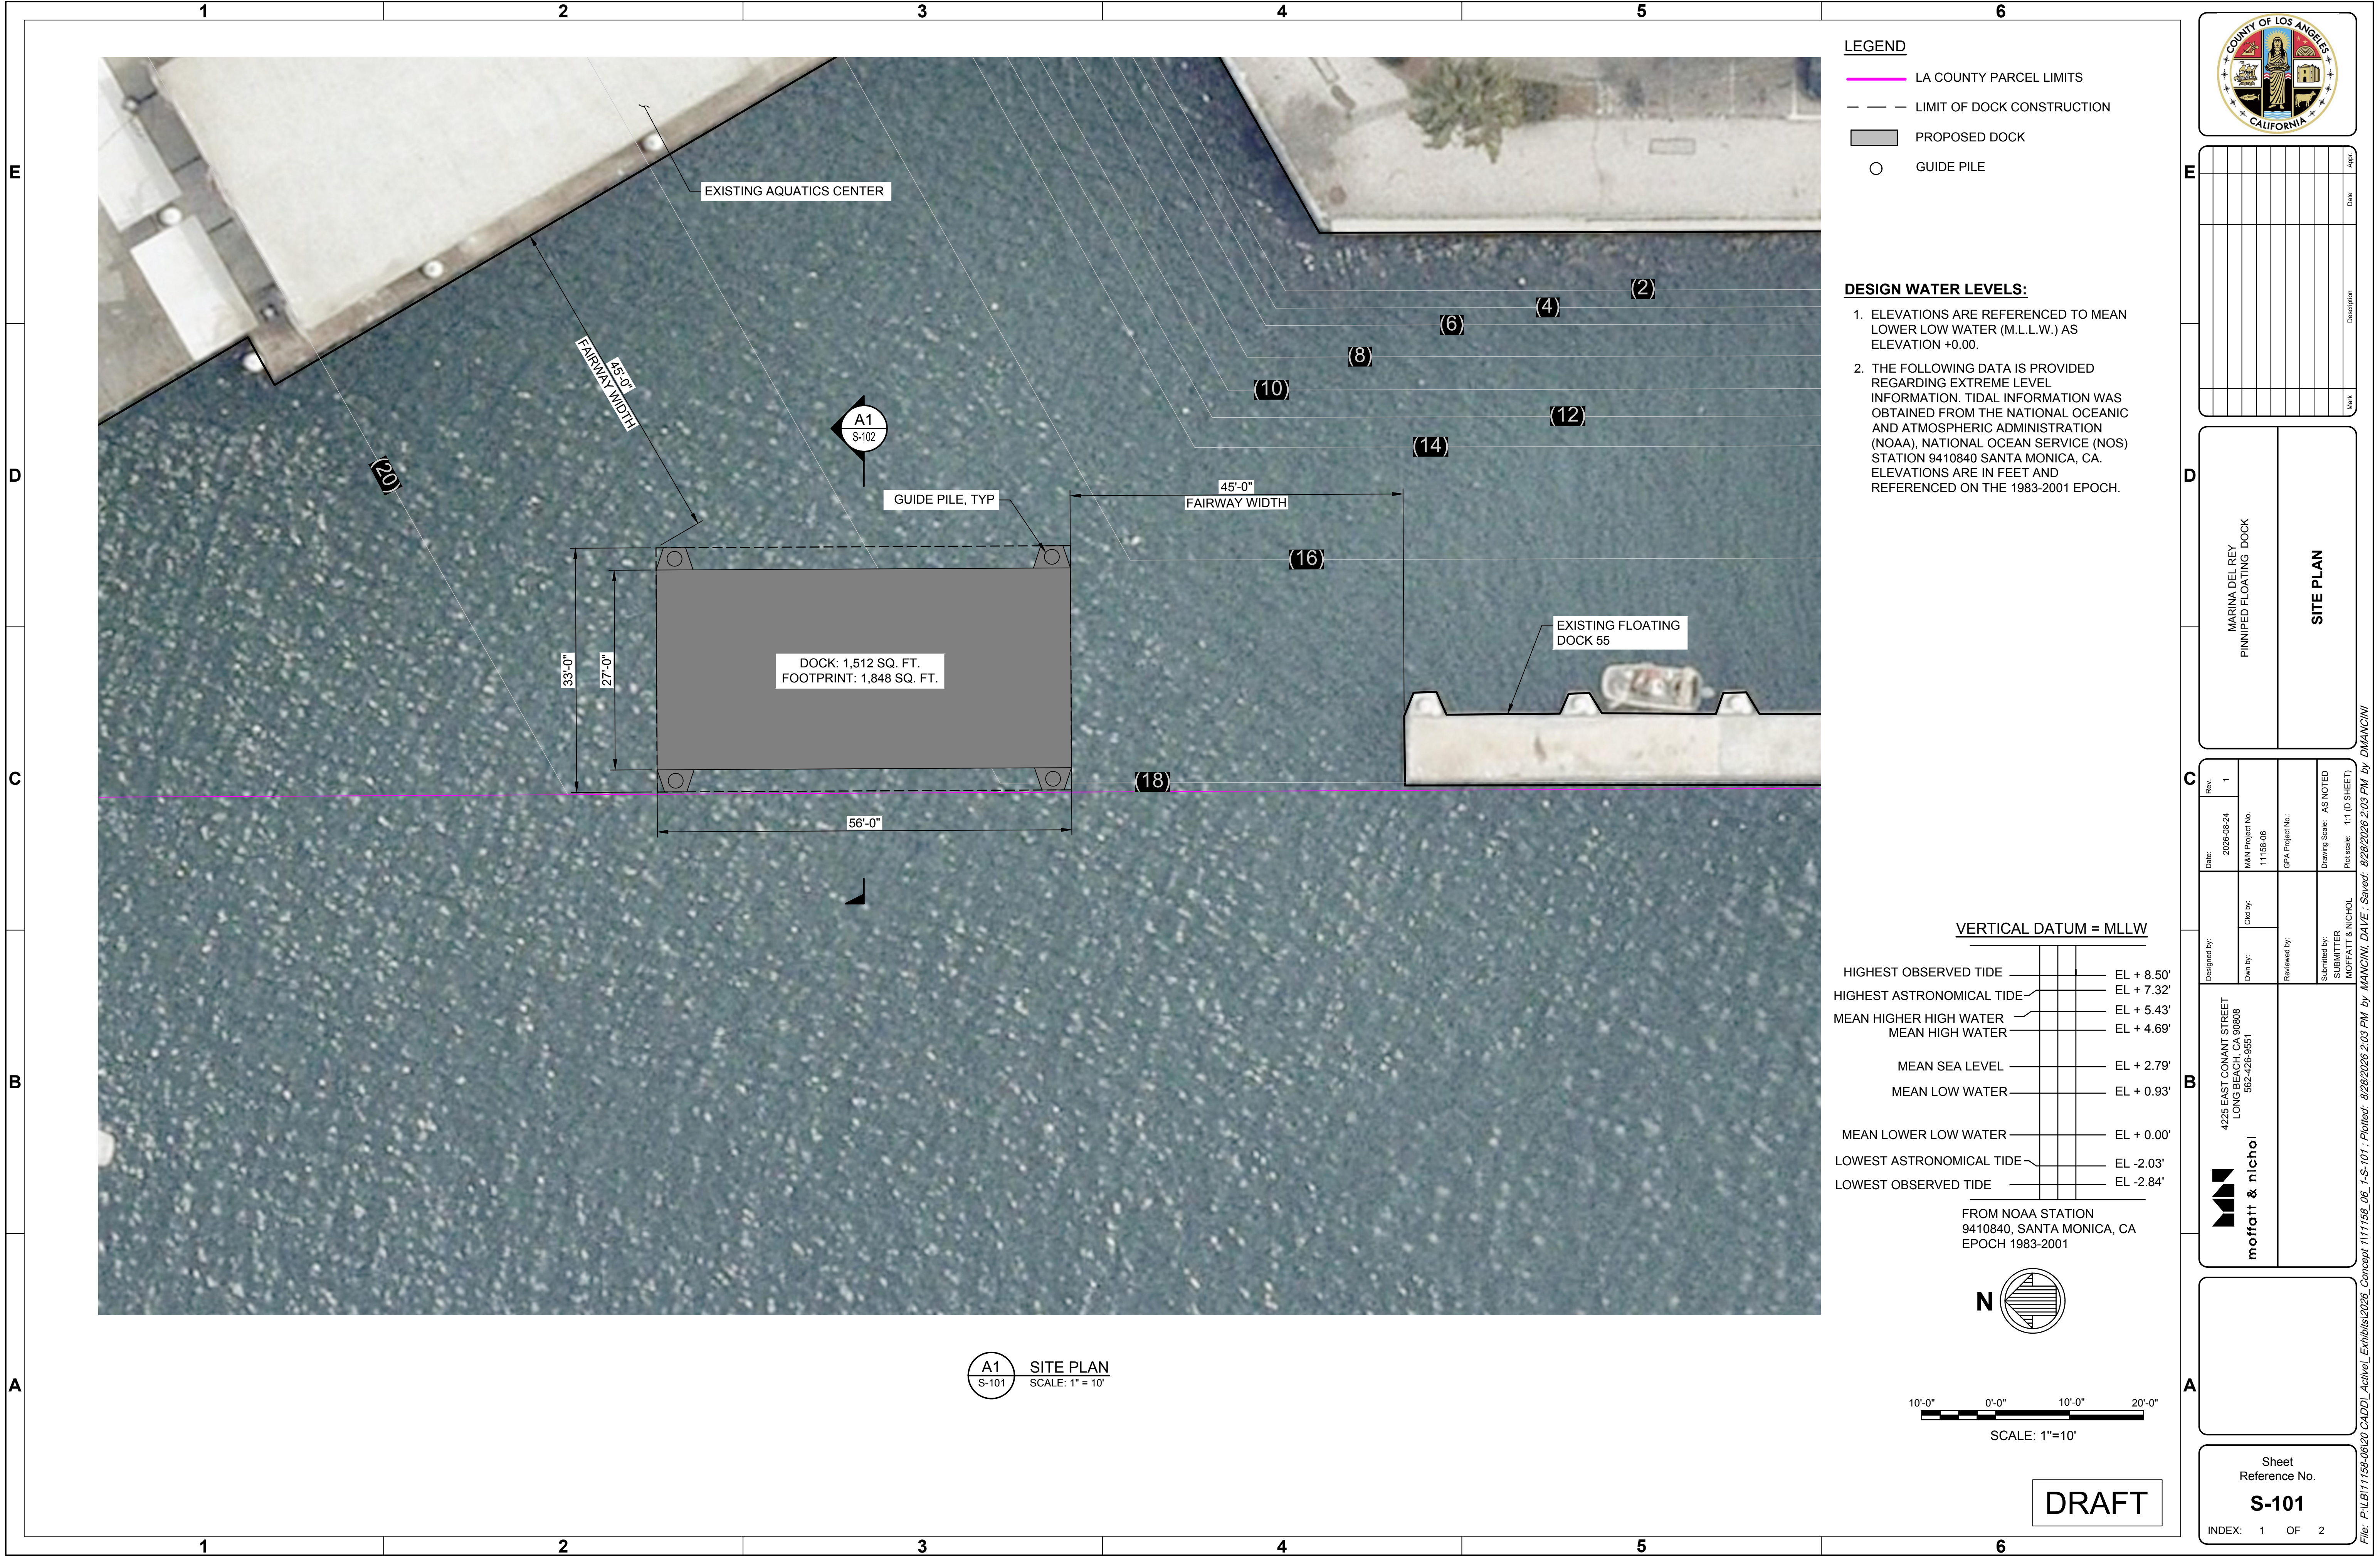

Rev.	Date	By	Check	Description	Mark
1	2026-08-24				

MARINA DEL REY PINNIPED FLOATING DOCK	SITE PLAN
--	-----------

Designed by:	Drawn by:	Reviewed by:	Submitted by:
4225 EAST CONANT STREET LONG BEACH, CA 90808 562-426-9551	OWN BY:	REVIEWED BY:	SUBMITTED BY:

4225 EAST CONANT STREET LONG BEACH, CA 90808 562-426-9551	OWN BY:	REVIEWED BY:	SUBMITTED BY:
---	---------	--------------	---------------

4225 EAST CONANT STREET LONG BEACH, CA 90808 562-426-9551	OWN BY:	REVIEWED BY:	SUBMITTED BY:
---	---------	--------------	---------------

Sheet Reference No. S-101
INDEX: 1 OF 2