COUNTY OF LOS ANGELES

DEPARTMENT OF PUBLIC WORKS

900 SOUTH FREMONT AVENUE
ALHAMBRA, CALIFORNIA 91803-1331
Telephone: (626) 458-5100
www.ladpw.org

JAMES A. NOYES, Director

ADDRESS ALL CORRESPONDENCE TO:
P.O. BOX 1460
ALHAMBRA, CALIFORNIA 91802-1460

IN REPLY PLEASE
REFER TO FILE: T-5

May 29, 2003

The Honorable Board of Supervisors
County of Los Angeles
383 Kenneth Hahn Hall of Administration
500 West Temple Street
Los Angeles, CA 90012

Dear Supervisors:

ANNEXATION TO COUNTY LIGHTING MAINTENANCE DISTRICT 1687 AND COUNTY LIGHTING DISTRICT LLA-1, UNINCORPORATED ZONE, PETITIONS 81-502, 132-902, 155-1002, AND 31-203 UNINCORPORATED BASSETT AND AZUSA AREAS SUPERVISORIAL DISTRICT 1 3 VOTES

IT IS RECOMMENDED THAT YOUR BOARD:

1. Approve and file the enclosed Petitions 81-502, 132-902, 155-1002, and 31-203 to annex territories to County Lighting Maintenance District 1687 and to County Lighting District LLA-1, Unincorporated Zone.

2. Adopt the enclosed Resolution Initiating Proceedings for the Annexation of Territories to County Lighting District LLA-1, Unincorporated Zone.

3. Authorize Public Works to prepare and file an Engineer's Report for each Petition area.

PURPOSE/JUSTIFICATION OF RECOMMENDED ACTION

These recommended actions are for your Board to initiate proceedings for the annexation of territories into County Lighting Maintenance District 1687 and County Lighting District LLA-1, Unincorporated Zone, and authorize the preparation and filing of an Engineer's Report.

Petitions 81-502 (Covina Boulevard), 132-902 (Hoig Street), 155-1002 (Galanto Avenue), and 31-203 (Woodcroft Street), favoring the installation of street lights, were signed by property owners representing 70, 75, 64, and 70 percent, respectively, of the areas proposed to be annexed to County Lighting District LLA-1, Unincorporated Zone. This complies with the 60 percent or more requirement in the policy adopted by your Board on March 11, 1980. The enclosed Petitions indicate the approximate assessment for the installation, operation, and maintenance of the street lights to be paid by the property owners within the territories to be annexed.

Implementation of Strategic Plan Goals

This action is consistent with the County Strategic Plan Goal of Fiscal Responsibility as the revenue from the proposed imposition of an assessment will provide the funding necessary for the operation and maintenance of new street lighting facilities. It also satisfies the Goal of Service Excellence since maintaining street lighting services provides for the convenience and safety of the motoring public, as well as for the safety and security of people and property, which improves the quality of life in the unincorporated area.

FISCAL IMPACT/FINANCING

The street lights will be installed by the Southern California Edison Company at no cost to the County or the property owners. There are sufficient funds available in the Lighting Districts to pay for the operation and maintenance costs of these street lights until assessments can be collected from the property owners within the territories to be annexed. Financing is not required.

FACTS AND PROVISIONS/LEGAL REQUIREMENTS

These proceedings are governed by Chapter 26 of the Improvement Act of 1911 (Section 5820 et seq. of the California Streets and Highways Code), the Landscaping and Lighting Act of 1972 (Section 22500 et seq. of the California Streets and Highways Code), and Article XIIID of the California Constitution (Proposition 218 approved by California voters in November 1996). Public Works will prepare an Engineer's Report that complies with Section 22565 et seq. of the California Streets and Highways Code and Article XIIID, Section 4(b), of the California Constitution.

After your Board approves the Resolution Initiating Proceedings for the Annexation of Territory to County Lighting District LLA-1, Unincorporated Zone, a separate Resolution of Intention to Annex Territory to County Lighting Maintenance District 1687 and County Lighting District LLA-1, Unincorporated Zone, will be submitted for your Board's consideration and adoption. The Engineer's Report will be filed at a later date.

The Resolution Initiating Proceedings to Annex Territories to County Lighting District LLA-1, Unincorporated Zone, has been approved as to form by County Counsel.

IMPACT ON CURRENT SERVICES (OR PROJECTS)

Not applicable.

CONCLUSION

At such time as these recommendations may be approved by your Board, please return one approved copy of this letter and the signed Resolution to Public Works and one approved copy of the letter to the County Assessor, Ownership Services Section; and Auditor-Controller, Tax Section.

Respectfully submitted,

JAMES A. NOYES
Director of Public Works

FC:kw
P:\TLPUB\WPFILES\FILES\STL\BOARDLTR\Hoig.wpd

Enc.

cc: Chief Administrative Office
County Counsel

COUNTY OF LOS ANGELES
BOARD OF SUPERVISORS
RESOLUTION INITIATING PROCEEDINGS
FOR THE ANNEXATION OF TERRITORIES
TO COUNTY LIGHTING DISTRICT LLA-1, UNINCORPORATED ZONE,
PURSUANT TO THE LANDSCAPING AND LIGHTING ACT OF 1972
PETITIONS 81-502, 132-902, 155-1002, AND 31-203
(COVINA BOULEVARD, HOIG STREET, GALANTO AVENUE, AND
WOODCROFT STREET, RESPECTIVELY)

WHEREAS, the owners of certain real property within the areas designated by the attached maps in Petitions 81-502, 132-902, 155-1002, and 31-203 have circulated and signed these Petitions requesting the installation, operation, and maintenance of street lights in their respective areas; and

WHEREAS, Petitions 81-502, 132-902, 155-1002, and 31-203 indicate the areas to be benefitted and the approximate cost of installing, operating, and maintaining the street lights; and

WHEREAS, said owners request the benefitted areas be annexed to County Lighting District LLA-1, Unincorporated Zone, to provide for the cost of installation, operation, and maintenance of the street lights.

NOW, THEREFORE, BE IT RESOLVED, this Board proposes to annex the areas designated by the attached maps in Petitions 81-502, 132-902, 155-1002, and 31-203 to County Lighting District LLA-1, Unincorporated Zone, to provide for the installation, operation, and maintenance of street lights therein in accordance with the Landscaping and Lighting Act of 1972 and Article XIIID of the California Constitution.

BE IT FURTHER RESOLVED, Public Works is hereby authorized to prepare and file an Engineer's Report in accordance with Section 22565 of the Streets and Highways Code.

The foregoing Resolution was on the ___ day of _____, 20__, adopted by the Board of Supervisors of the County of Los Angeles and ex-officio of the governing body of all other special assessment and taxing districts, agencies, and authorities for which said Board so acts.

VIOLET VARONA-LUKENS
Executive Officer of the
Board of Supervisors of the
County of Los Angeles

By _____
Deputy

APPROVED AS TO FORM:

LLOYD W. PELLMAN
County Counsel

By _____
Deputy

AFFIDAVIT
COUNTY OF LOS ANGELES
DEPARTMENT OF PUBLIC WORKS
PETITION 81-502
ANNEXATION TO COUNTY LIGHTING MAINTENANCE DISTRICT 1687
AND COUNTY LIGHTING DISTRICT LLA-1, UNINCORPORATED ZONE
(COVINA BOULEVARD)

STATE OF CALIFORNIA
COUNTY OF LOS ANGELES

MARIA MENDOZA DE CRUZ
_____, being first duly sworn, deposes, and says:
(Please Print)

I circulated and obtained the signatures on Petition 81-502 accompanying this Affidavit. This Petition is for annexation to County Lighting Maintenance District 1687 and County Lighting District LLA-1, Unincoraporated Zone.

To the best of my knowledge and belief, the signatures, which appear on this Petition, are genuine and are the signatures of property owners within the proposed Lighting Districts as designated by the attached map in this Petition.

maría mendoza de cruz
(Signature)

Subscribed and sworn to before me

this 1st day of May 20 03

_____
Notary Public in and for said County and State

Attach.

MGC1 JORGE R. TORREJON MGC1
COMM. # 1226266
NOTARY PUBLIC-CALIFORNIA
LOS ANGELES COUNTY
COMM. EXP. JUNE 26, 2003

NOTARY PUBLIC
LOS ANGELES
COMM. EXP. JUNE

The above assessments will be added to the FY 2003-2004 tax bills of property owners of developed properties within the benefitted area. No assessment will be added to the tax bill of vacant properties until they are developed. Each year thereafter, an assessment for operation and maintenance costs, approved by the County of Los Angeles Board of Supervisors, will be added to the tax bill.

We declare that:

> We are the owners of real property within that certain territory designated on the attached map and are in favor of the installation of street lights, on new or existing wood poles with overhead wiring (a photograph copy of the type of pole to be installed is attached).

Please sign and print your name and address.

Respectfully,

SIGNATURE	PRINT NAME	ADDRESS
Mauricio Barrett	Mauricio Barrett	156 COVINA
Cipriano Arias	Cipriano Arias	215 Covina
Mickey Salas	Mickey Salas	146 S. Covina Bl.
Ofren Sanchez		136 COVINA BL.
[illegible]		147 covina BL
Maria L. Martinez		132 S covina BLVD
Guillermina Servin		152 s covina Blvd
Carlos Sanchez		162 S. Covina Blvd
Carolina Restrepo		165 Covina BL
Yolanda Gallardo		167 covina Blvd

Attach.

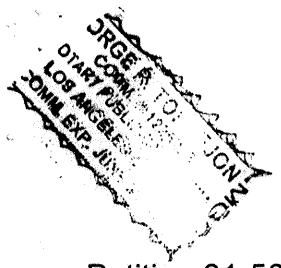

	SIGNATURE	PRINT NAME	ADDRESS
235	Lucille May	Lucille MAY	235 So Covina Blvd
2	Lucille May	Lucille MAY	247 So. Covina Blvd.
	Flora Carter	FLORA CARTER	263 S. Covina B
	Donald Ocum	DONALD OCUM	309 S. COVINA BLVD
	Mrs Rachel Day		323 S. COVINA BLVD LP 91746
	Mark Villegas		312 S Covina Ldv 96834
	John Jairo Valencia		266 S COVINA BLVD
	Eduardo Ramos		260 S. covina Blvd.
	Baudilia Soto		256 S. Covina Bl
	Jorge Macias		228 S. Covina Bl.
	Josefina Bay		200
	Elfega Gutierrez		147 S. Covina Bl. 91746 - 909-337-0537
?	Elisa de Santiago		206 Covina B.L.
	Socorro Santellan		313 N. Covina Blvd La Puente
?	Reynalda Reyes		308 Covina la puente C. 91746
?	VERONICA RIOS		244 COVINA BLVD. LA P. 91746
	José Luis Ortiz		covina 318

Attach.

GE R. ... COMM. ... IRY PUBLIC ... ANGELES ... IRM. EXP. JUNE ...

SIGNATURE	PRINT NAME	ADDRESS
Director ? Susan Hamm	Susana Harmon	309 S Covina Blvd.
Director Randall Hyatt	RANDALL HYATT	400 S. COVINA BLVD
Sergio Pena	Pena Sergio	212 Covina BL
Mark Goyen	Mark Goyen	203 covina Blvd.

Attach.

LEGEND

PROPOSED ANNEXATION BOUNDARY

EXISTING LIGHTING DISTRICT

PROPOSED ANNEXATION TO COUNTY LIGHTING MAINTENANCE DISTRICT 1687 AND COUNTY LIGHTING DISTRICT LLA-1, UNINCORPORATED ZONE.

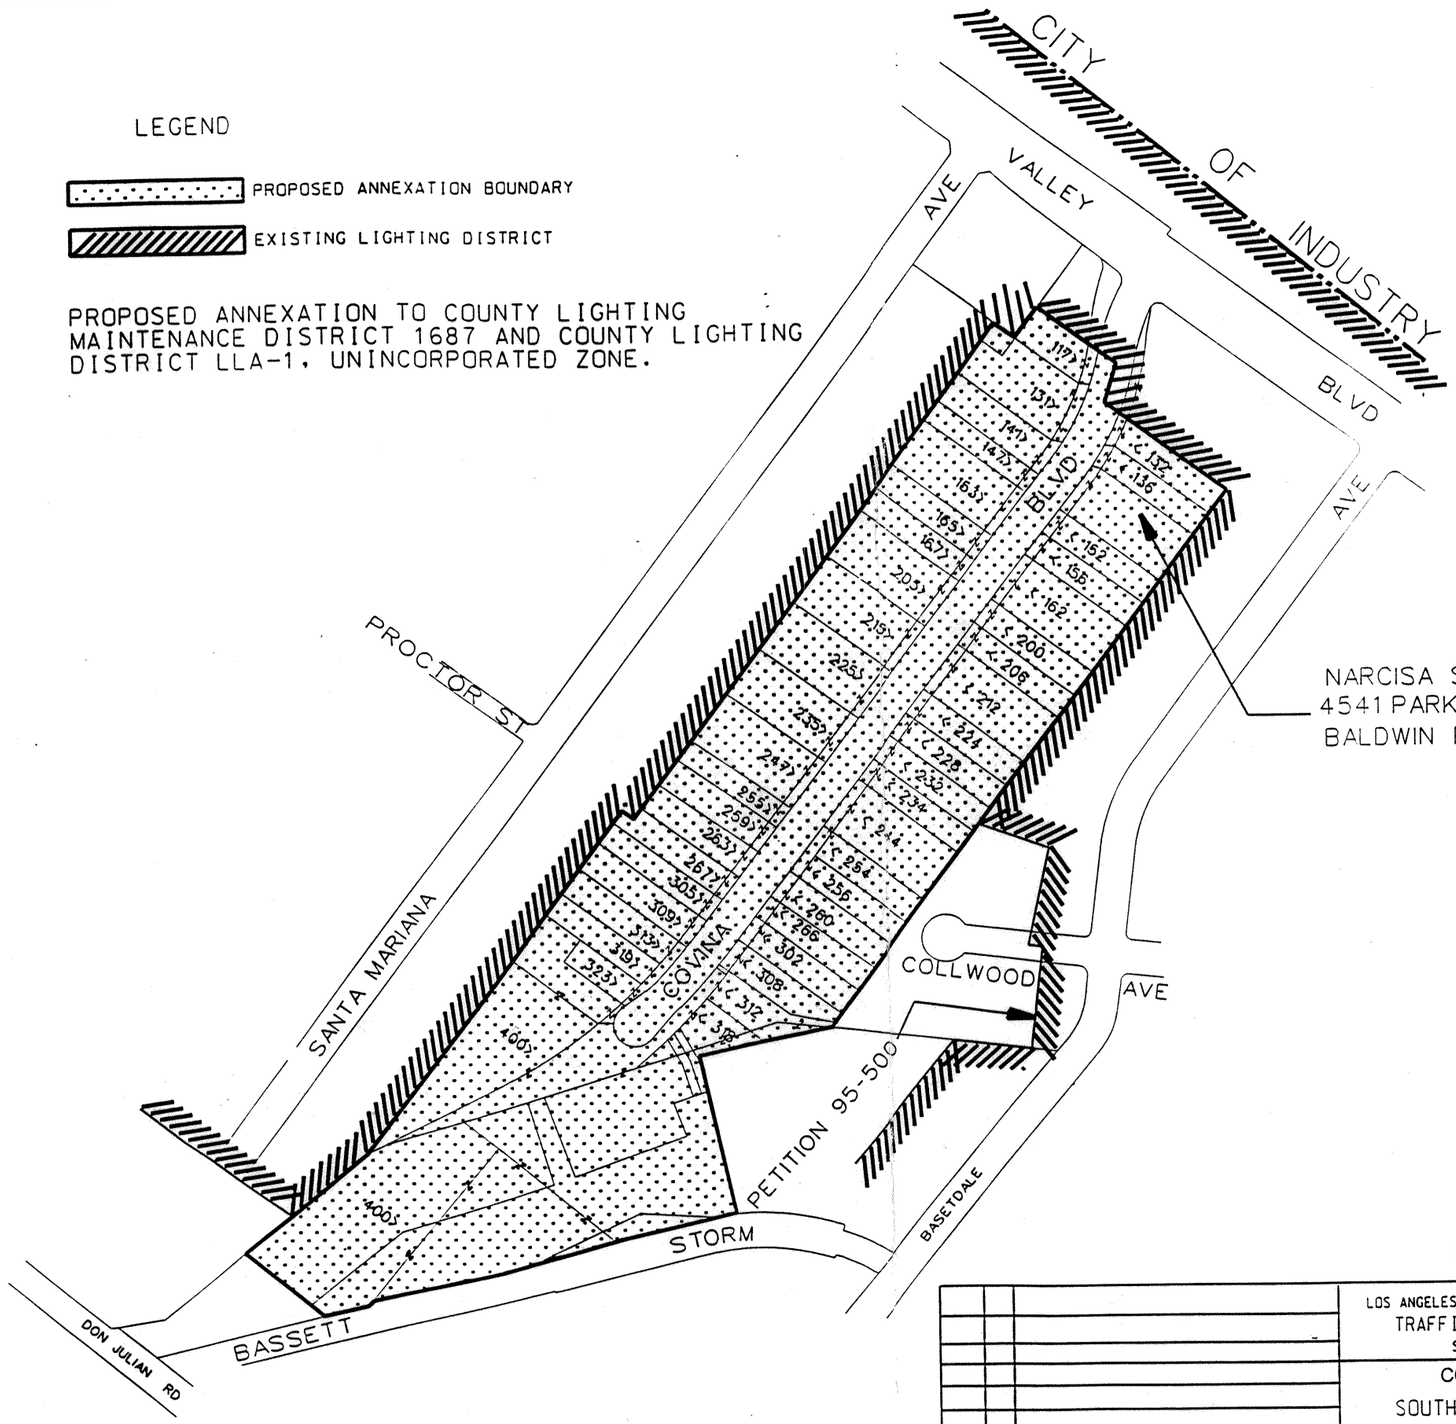

NARCISA SALAS
4541 PARK AVENUE
BALDWIN PARK CA 91706

PETITION NO. 81-502

			LOS ANGELES COUNTY DEPARTMENT OF PUBLIC WORKS TRAFFIC AND LIGHTING DIVISION STREET LIGHTING SECTION
			COVINA BOULEVARD SOUTH OF VALLEY BOULEVARD BASSETT AREA
			Drawn by F.C. / Scale 1"=200' / Design by M.C. / Sup. Dist 1 / I.O. 537-H3
			Recommended _____ Date _____
			Approved _____ Date 5/21/02
DATE	MK	DESCRIPTION	
		REVISIONS	

AFFIDAVIT
COUNTY OF LOS ANGELES
DEPARTMENT OF PUBLIC WORKS
PETITION 132-902
ANNEXATION TO COUNTY LIGHTING MAINTENANCE DISTRICT 1687
AND COUNTY LIGHTING DISTRICT LLA-1, UNINCORPORATED ZONE
(HOIG STREET)

STATE OF CALIFORNIA
COUNTY OF LOS ANGELES

Luis Rosales Jr, being first duly sworn, deposes, and says:
(Please Print)

I circulated and obtained the signatures on Petition 132-902 accompanying this Affidavit. This Petition is for annexation to County Lighting Maintenance District 1687 and County Lighting District LLA-1, Unincorporated Zone.

To the best of my knowledge and belief, the signatures, which appear on this Petition, are genuine and are the signatures of property owners within the proposed Lighting Districts as designated by the attached map in this Petition.

(Signature)

Subscribed and sworn to before me
this 24th day of April 2005

Bertha A. Dominguez
Notary Public in and for said County and State

Attach. Los Angeles, California

BERTHA A. DOMINGUEZ
Commission # 1317248
Notary Public - California
Los Angeles County
My Comm. Expires Aug 22, 2005

The above assessments will be added to the FY 2003-04 tax bills of property owners of developed properties within the benefitted area. No assessment will be added to the tax bill of vacant properties until they are developed. Each year thereafter, an assessment for operation and maintenance costs, approved by the County of Los Angeles Board of Supervisors, will be added to the tax bill.

We declare that:

> We are the owners of real property within that certain territory designated on the attached map and are in favor of the installation of street lights, on new or existing wood poles with overhead wiring (a photograph copy of the type of pole to be installed is attached).

Please sign and print your name and address.

Respectfully,

SIGNATURE	PRINT NAME	ADDRESS
[illegible]	MANUEL C. GUZMAN	13535 Hoig St.
Rafael Hernandez	Rafael Hernandez	13529 Hoig St
Fernando Salcedo	Fernando Salcedo	13539 Hoig St.
Javier Soto	JAVIER SOTO	13545 Hoig St
Juan C. Cerda	Juan C Cerda	13538 Hoig St.
Estela Suarez	Estela Suarez	13532 Hoig St
JORGE L. VALDEZ	JORGE L. VALDEZ	13519 HOIG PUENTE
Luz Sepulveda	Luz Sepulveda	13518 Hoig ST.
[illegible]	[illegible]	13506 Hoig St. Pacoima CA
Lorenzo Mena Ballesteros		
Jose Gomez	Jose Gomez	13524 Hoig ST.

SIGNATURE	PRINT NAME	ADDRESS
Josie Tarin	Josie Tarin	13529 Hoig St
Cristina Tarin	CRISTINA TARIN	13512 Hoig St
Juan Mora	JUAN MORA	13513 E. Hoig St
Luis Rosales	LUIS ROSALES	1354 Hoig St

Attach.

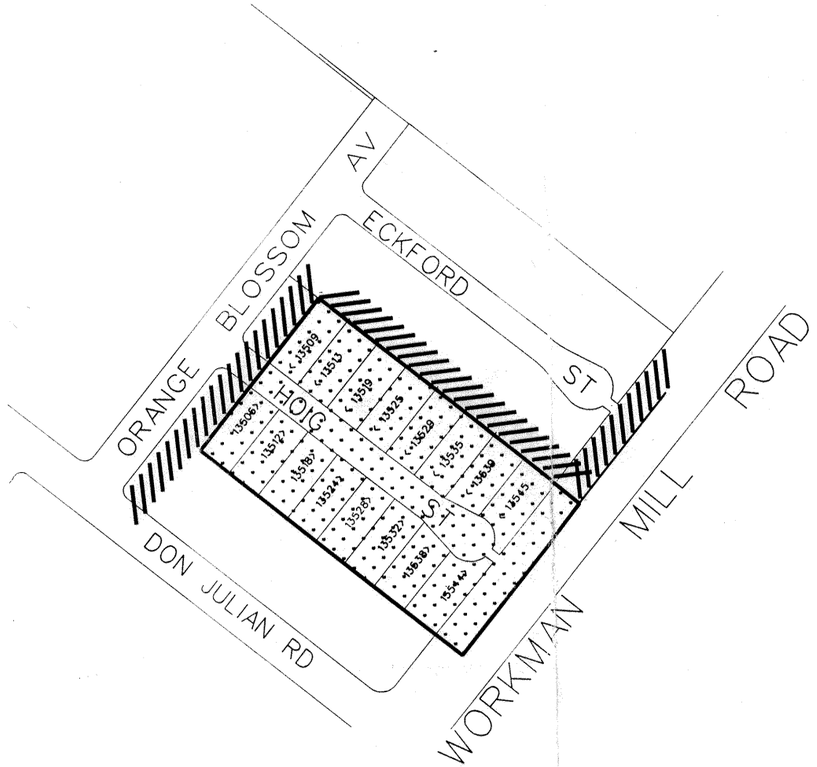
ORANGE BLOSSOM AV
ECKFORD ST
MILL ROAD
DON JULIAN RD
WORKMAN
HOIG ST
1350607
1351207
1350907
1351307
1351907
1352507
1352543
1352607
1352643
1353207
1353243
1353807
1353843
1354407
1354443
1354907
1355307
1355343
1355907
1356307
1356343
AFFIDAVIT
COUNTY OF LOS ANGELES
DEPARTMENT OF PUBLIC WORKS
PETITION 155-1002
ANNEXATION TO COUNTY LIGHTING MAINTENANCE DISTRICT 1687
AND COUNTY LIGHTING DISTRICT LLA-1, UNINCORPORATED ZONE
(GALANTO AVENUE)

STATE OF CALIFORNIA
COUNTY OF LOS ANGELES

OCTAVIO F. CANTOS, being first duly sworn, deposes, and says:
(Please Print)

I circulated and obtained the signatures on Petition 155-1002 accompanying this Affidavit. This Petition is for annexation to County Lighting Maintenance District 1687 and County Lighting District LLA-1, Unincorporated Zone.

To the best of my knowledge and belief, the signatures, which appear on this Petition, are genuine and are the signatures of property owners within the proposed Lighting Districts as designated by the attached map in this Petition.

Octavio F. Cantos
(Signature)

Subscribed and sworn to before me
this 15TH day of April 2003

Michael Rosen
Notary Public in and for said County and State

Attach.

MICHAEL ROSEN
COMM. #1217216
NOTARY PUBLIC - CALIFORNIA
LOS ANGELES COUNTY
My Comm. Expires May 23, 2003

COUNTY OF LOS ANGELES
DEPARTMENT OF PUBLIC WORKS
PETITION 155-1002
ANNEXATION TO COUNTY LIGHTING MAINTENANCE DISTRICT 1687
AND COUNTY LIGHTING DISTRICT LLA-1, UNINCORPORATED ZONE
(GALANTO AVENUE)

Honorable Board of Supervisors
County of Los Angeles
383 Kenneth Hahn Hall of Administration

Dear Supervisors:

We, the undersigned owners of real property within the area designated by the attached map, respectfully request that:

1. The area be annexed to County Lighting Maintenance District 1687 and County Lighting District LLA-1, Unincorporated Zone.

2. Provisions be made for the installation, operation, and maintenance of the street lights and the assessment of the costs thereof.

We understand if this Petition is found to contain the signatures of the **property owners** who represent 60 percent or more of the benefitted area, a ballot will be mailed to each property owner within the proposed annexation area to indicate the property owner's support or opposition to the proposed assessment. Should the above criteria be met, the estimated amount of the first assessment for each benefitted property is as follows:

ESTIMATED ASSESSMENT FOR FISCAL YEAR (FY) 2003-04

1. Single-Family Dwelling

A.	Installation Cost	$ 0.00
B.	Operation and Maintenance Cost for FY 2003-04	$ 5.00
	Total Estimated Assessment	$ 5.00

The above assessments will be added to the FY 2003-2004 tax bills of property owners of developed properties within the benefitted area. No assessment will be added to the tax bill of vacant properties until they are developed. Each year thereafter, an assessment for operation and maintenance costs, approved by the County of Los Angeles Board of Supervisors, will be added to the tax bill.

We declare that:

> We are the owners of real property within that certain territory designated on the attached map and are in favor of the installation of street lights, on new or existing wood poles with overhead wiring (a photograph copy of the type of pole to be installed is attached).

Please sign and print your name and address.

Respectfully,

SIGNATURE	PRINT NAME	ADDRESS
Octavio F. Cantos	OCTAVIO F. CANTOS	6221 GALANTO AVE AZUSA
Issa Kakish	ISSA KAKISH	6215 GALANTO AVE
Joel Madueseo		6209 N Galanto Av Azusa Ca
Ana Ana Gloria Tarquino	Gloria Tarquino	6208 Galanto
~~Victor~~ L. Valenciano		6214 N. Galanto Ave. Azusa CA 91702
Fernando Pineda		6203 N. Galanto Ave Azusa CA. 91702
Pablo Moyao	Pablo Moyao	6232 N. Galanto Avenue
Stacie Richards	Stacie Richards	6245 Galanto
Janice Powell	JANICE POWELL	6239 Galanto Azusa

SIGNATURE	PRINT NAME	ADDRESS
Nellie Brown	Nellie Brown	6233 Galanto, Azusa
Christine Ramirez	Christine Ramirez	6220 N. Galanto Ave Azusa
SAL FLORES	SAL FLORES	6227 N. GALANTO AVE
	Stacie Myers	6245 N. Galanto Ave
Uriel De la Torre	Uriel Reggoza	6256 N. Galanto Ave
Mindy Romero	Mindy Romero	~~6250~~ 6257 Galanto Ave, Azusa
JoAnn E. Grady	JoANN E. Grady	6250 N. Galanto Ave. Azusa

PROPOSED ANNEXATION TO COUNTY LIGHTING MAINTENANCE DISTRICT 1687 AND COUNTY LIGHTING DISTRICT LLA-1, UNINCORPORATED ZONE.

LEGEND

PROPOSED ANNEXATION BOUNDARY

EXISTING LIGHTING DISTRICT

N

PETITION NO. 155-1002

DATE	MK	DESCRIPTION
		REVISIONS

LOS ANGELES COUNTY DEPARTMENT OF PUBLIC WORKS
TRAFFIC AND LIGHTING DIVISION
STREET LIGHTING SECTION

GALANTO AVENUE
HOLLYVALE ST TO MAUNALOA AVE
AZUSA AREA

Drawn By	Scale	Design By	Sup. Dist	T.G.
F.C.	1"=100'	F.C.	1	569-C7

Recommended: [signature] Date 10/17/02

Approved: [signature] Date 11/12/02

AFFIDAVIT
COUNTY OF LOS ANGELES
DEPARTMENT OF PUBLIC WORKS
PETITION 31-203
ANNEXATION TO COUNTY LIGHTING MAINTENANCE DISTRICT 1687
AND COUNTY LIGHTING DISTRICT LLA-1, UNINCORPORATED ZONE
(WOODCROFT STREET)

STATE OF CALIFORNIA
COUNTY OF LOS ANGELES

SUSAN LYNN SANOCKI, being first duly sworn, deposes, and says:
(Please Print)

I circulated and obtained the signatures on Petition 31-203, accompanying this Affidavit. This Petition is for annexation to County Lighting Maintenance District 1687 and County Lighting District LLA-1, Unincorporated Zone.

To the best of my knowledge and belief, the signatures, which appear on this Petition, are genuine and are the signatures of property owners within the proposed Lighting Districts as designated by the attached map in this Petition.

Susan Lynn Sanocki
(Signature)

Subscribed and sworn to before me

this 12TH day of MAY 20 03

Gary L Boyer
Notary Public in and for said County and State

GARY L. BOYER
Commission # 1242134
Notary Public - California
Los Angeles County
My Comm. Expires Nov 18, 2003

Attach.

COUNTY OF LOS ANGELES
DEPARTMENT OF PUBLIC WORKS
PETITION 31-203
ANNEXATION TO COUNTY LIGHTING MAINTENANCE DISTRICT 1687 AND COUNTY LIGHTING DISTRICT LLA-1, UNINCORPORATED ZONE (WOODCROFT STREET)

Honorable Board of Supervisors
County of Los Angeles
383 Kenneth Hahn Hall of Administration

Dear Supervisors:

We, the undersigned owners of real property within the area designated by the attached map, respectfully request that:

1. The area be annexed to County Lighting Maintenance District 1687 and County Lighting District LLA-1, Unincorporated Zone.

2. Provisions be made for the installation, operation, and maintenance of the street lights and the assessment of the costs thereof.

We understand if this Petition is found to contain the signatures of the **property owners** who represent 60 percent or more of the benefitted area, a ballot will be mailed to each property owner within the proposed annexation area to indicate the property owner's support or opposition to the proposed assessment. Should the above criteria be met, the estimated amount of the first assessment for each benefitted property is as follows:

ESTIMATED ASSESSMENT FOR FISCAL YEAR (FY) 2004-05

1. Single-Family Dwelling

A.	Installation Cost	$ 0.00
B.	Operation and Maintenance Cost for FY 2004-2005	$ 5.00
	Total Estimated Assessment	$ 5.00

The above assessments will be added to the FY 2004-05 tax bills of property owners of developed properties within the benefitted area. No assessment will be added to the tax bill of vacant properties until they are developed. Each year thereafter, an assessment for operation and maintenance costs, approved by the County of Los Angeles Board of Supervisors, will be added to the tax bill.

We declare that:

> We are the owners of real property within that certain territory designated on the attached map and are in favor of the installation of street lights, on new or existing wood poles with overhead wiring (a photograph copy of the type of pole to be installed is attached).

Please sign and print your name and address.

Respectfully,

SIGNATURE	PRINT NAME	ADDRESS
Susan Lynn Sanocki	SUSAN LYNN SANOCKI	18342 WOODCROFT ST
Key West Cundiff	KEY WEST CUNDIFF	18348 WOODCROFT ST
Antonio Mata		18338 Woodcroft st Azusa
Victor Ruiz		18345 WOODCROFT ST AZUSA
Jose Valenciano	Jose Valenciano	18332 E Woodcroft
Sergio Ruiz	Sergio Ruiz	18327 E Woodcroft St
Paulina Perez	Paulina Perez	18314 E Woodcroft st
Alex Valdez	Alex Valdez	18302 Woodcroft
Claudia Figueroa		18244 E Woodcroft st
Eulises F Martinez	Eulises F. Martinez	18238 E. WOODCROFT. AZUSA 91702
Oscar H Abrego	Oscar H Abrego	18214 E woodcroft 91702
Maria Luz Cuellar		18339 WOODCROFT. ST. AZUSA, CA 91702

SIGNATURE	PRINT NAME	ADDRESS
	CRISTY SANTOS	18326 WOODCROFT ST AZUSA
	CHONG HARRIS	18326 Woodcroft
	Flora Lujan	FLORA Lujan 13815 E Woodcroft ST Azusa
	Francisco Lujan	18321 woodcraft ST- AZUSA
	Zuraida Najera	ALICIA NAJERA 18320 Woodcroft St
		Rob Fullington 5315 CEDARGLEN DR AZUSA
		Leona T. Austad 18137 E Woodcroft ST Azu
		E. M. EDRANO 18120 Woodcraft
		Joseph R. Zinck 5309 Cedarglen DR
		Satish C Pandey 5314 Cedarglen Drive Azusa
		Victor Bracamontes 5312 CEDARGLEN DR.
		Laura Harrell 5317 Cedarglen Dr
		Marcelina Espaza 18126 WOODCROFT ST.
		Barbara J Oldenburg 18176 Woodcroft St,
		Rosa M. Pizano 18233 Woodcroft st Azusa CA 91702
		MIKE WEBB 18226 WOODCROFT Azus
		TERESA ESTRADA 18219 E. WOODCROS
		Graciela Gonzalez-18004 Woodcroft
		Henry Johnston 18182 E Woodcroft

SIGNATURE	PRINT NAME	ADDRESS
Patricia Whitby	PAT WHITBY	18114 E. WOODCROFT ST
Marissa Decepida	MARISSA DECEPIDA	18003 E. WOODCROFT ST.
Rodolfo Olvera	RODOLFO OLVERA	18011 WOODCROFT ST.
Ruth Kindred	Ruth Kindred	18010 Woodcroft St
Refugio Marlen	Refugio Marlen	18016 E Woodcroft St 2
SAMANTHA N. CEPEDA	SAMANTHA N. CEPEDA	18027 WOODCROFT TRACA.

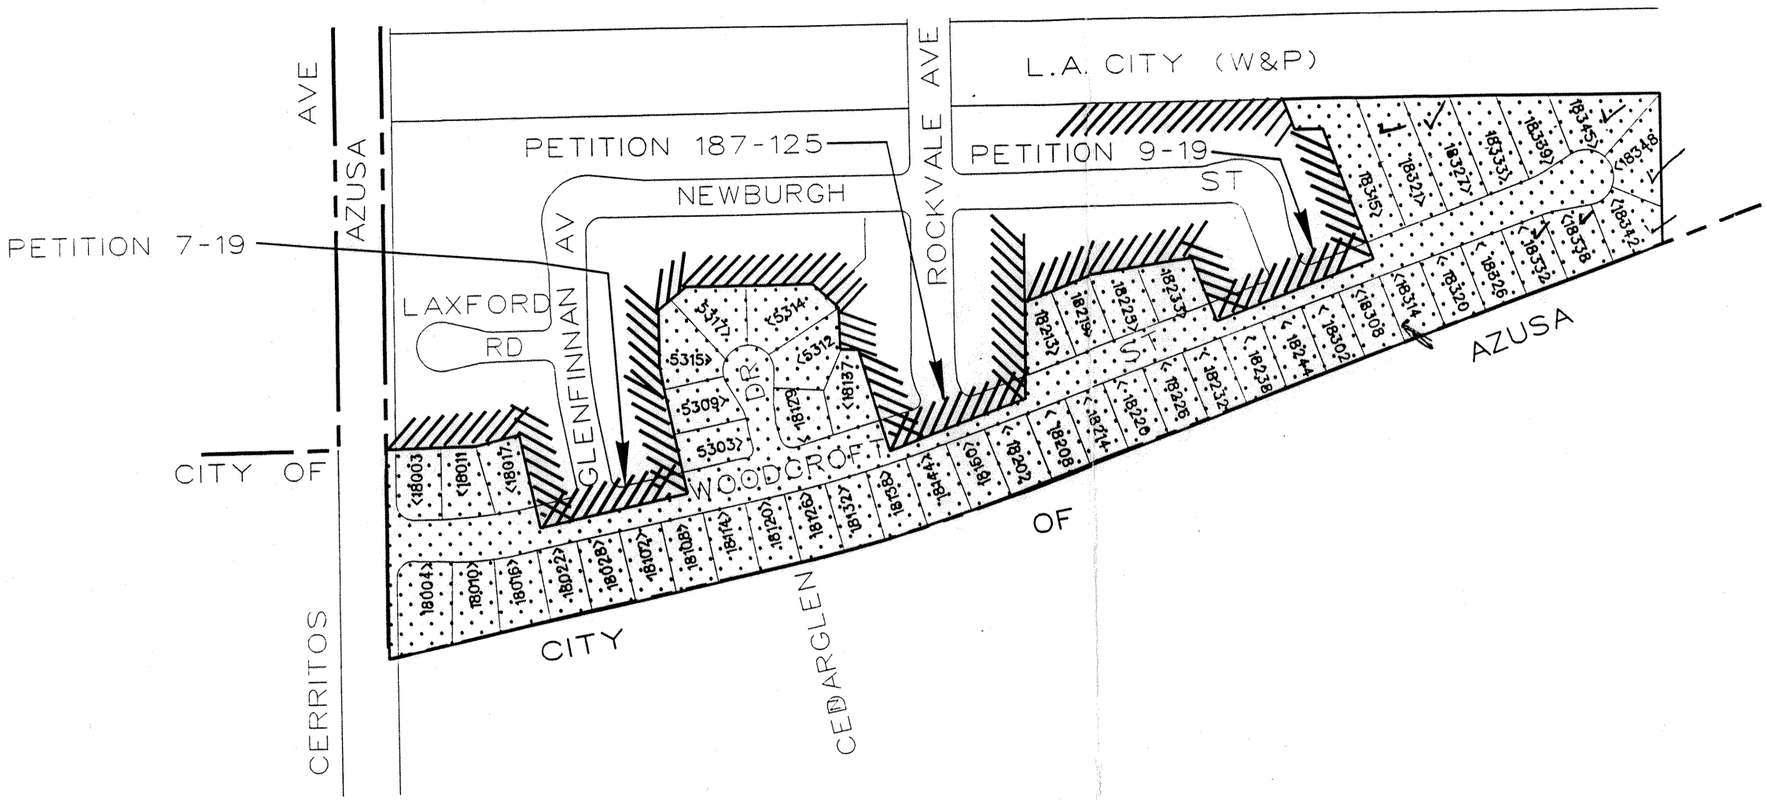

LEGEND

PROPOSED ANNEXATION BOUNDARY

EXISTING LIGHTING DISTRICT

PROPOSED ANNEXATION TO COUNTY LIGHTING MAINTENANCE DISTRICT 1687 AND COUNTY LIGHTING DISTRICT LLA-1, UNINCORPORATED ZONE.

PETITION NO. 31-203

DATE	MK	DESCRIPTION
		REVISIONS

LOS ANGELES COUNTY DEPARTMENT OF PUBLIC WORKS
TRAFFIC AND LIGHTING DIVISION
STREET LIGHTING SECTION

WOODCROFT STREET
EAST OF CERRITOS AVENUE
AZUSA AREA

Drawn By	Scale	Design By	Sup. Dist	T.G.
F.C	1"=200'	F.C.	1	599-A2

Recommended _____ Date 3/15/83

Approved _____ Date 3/21/83