# CUP - WILDFLOWER GREEN ENERGY FARM

| | ACCESSOR'S PARCEL NUMBER | APN LEGAL | APN ACREAGE |
|---|---|---|---|
| 1 | 3235-002-023 | LOT COM AT NE COR OF SEC 18 T 7N R 14W T | 152.74 |
| 2 | 3236-008-001 | W 1/2 (EX OF ST) OF SEC 25 T 8N R 15W | 317.56 |
| 3 | 3236-008-002 | E 1/2 OF SEC 25 T 8N R 15W | 323.49 |
| 4 | 3236-009-001 | FAIRMONT SUB OF SEC 1 T 7N R 15W AND SEC | 86.31 |
| 5 | 3236-009-002 | FAIRMONT SUB OF SEC 1 T 7N R 15W AND SEC | 144.91 |
| 6 | 3236-009-003 | FAIRMONT SUB OF SEC 1 T 7N R 15W AND SEC | 55.78 |
| 7 | 3236-010-002 | FAIRMONT SUB OF SEC 1 T 7N R 15W AND SEC | 63.53 |
| 8 | 3236-010-003 | FAIRMONT SUB OF SEC 1 T 7N R 15W AND SEC | 55.10 |
| 9 | 3236-010-005 | FAIRMONT SUB OF SEC 1 T 7N R 15W AND SEC | 30.71 |
| 10 | 3236-010-006 | FAIRMONT SUB OF SEC 1 T 7N R 15W AND SEC | 26.26 |
| 11 | 3236-010-007 | FAIRMONT SUB OF SEC 1 T 7N R 15W AND SEC | 25.60 |
| 12 | 3236-010-009 | THAT PART (EX OF ST) OF SW 1/4 LYING S A | 6.98 |
| 13 | 3236-010-010 | LAND DES IN PAR 4 DOC 2850, 74-7-25 FAIR | 16.05 |
| 14 | 3236-010-011 | FAIRMONT SUB OF SEC 1 T 7N R 15W AND SEC | 8.34 |
| 15 | 3236-011-001 | FAIRMONT BEING A PART OF SW 1/4 OF SEC 3 | 1.44 |
| 16 | 3236-011-002 | FAIRMONT BEING A PART OF SW 1/4 OF SEC 3 | 4.04 |
| 17 | 3236-011-003 | FAIRMONT BEING A PART OF SW 1/4 OF SEC 3 | 1.46 |
| 18 | 3236-011-004 | FAIRMONT BEING A PART OF SW 1/4 OF SEC 3 | 4.17 |
| 19 | 3236-012-002 | FAIRMONT BEING A PART OF SW 1/4 OF SEC 3 | 1.43 |
| 20 | 3236-012-003 | FAIRMONT BEING A PART OF SW 1/4 OF SEC 3 | 3.98 |
| 21 | 3236-012-006 | LAND DES IN PAR 3C DOC 2850, 74-7-5 FAIR | 2.60 |
| 22 | 3236-012-007 | FAIRMONT BEING A PART OF SW 1/4 OF SEC 3 | 1.60 |
| 23 | 3236-012-009 | LAND DES IN PAR 3C DOC 2850, 74-7-25 FAI | 0.77 |
| 24 | 3236-012-010 | LAND DES IN PAR 3B DOC 2850, 74-7-25 FAI | 1.09 |
| 25 | 3236-012-011 | FAIRMONT BEING A PART OF SW 1/4 OF SEC 3 | 1.89 |
| 26 | 3236-015-017 | THAT PART OF LOT 1 IN SE 1/4 OF NE 1/4 A | 78.67 |
| 27 | 3236-016-001 | S 1/2 OF S 1/2 AND NE 1/4 OF SE 1/4 OF S | 207.63 |
| 28 | 3236-017-003 | 80 ACS LOT 1 IN SW 1/4 OF SEC 6 T 7N R 1 | 83.48 |
| 29 | 3236-017-005 | THAT PART (EX OF ST) IN CONSOLIDATED FIR | 17.15 |
| 30 | 3236-017-006 | THAT PART (EX OF ST) OUTSIDE CONSOLI- DA | 64.77 |
| 31 | 3236-017-007 | SE 1/4 OF SEC 6 T7N R14W | 164.61 |
| 32 | 3236-018-024 | *E 1/2 OF LOTS 1 AND 2 AND E 1/2 OF W 1/ | 149.28 |
| 33 | 3236-018-025 | *THAT POR IN CONSOLIDATED FIRE PRO DIST | 11.06 |
| 34 | 3236-018-900 | *LAND DESC IN DOC 0000259, 76-3-22 *THAT | 0.84 |
| 35 | 3236-018-901 | *LAND DESC IN DOC 0000259, 76-3-22 *THAT | 0.51 |
| 36 | 3236-019-002 | FAIRMONT SUB OF SEC 1 T 7N R 15W AND SEC | 77.29 |
| 37 | 3236-019-007 | LOT (EX OF ST) COM AT NW COR OF SEC 1 T | 13.23 |
| 38 | 3236-019-010 | FAIRMONT SUB OF SEC 1 T 7N R 15W AND SEC | 0.81 |
| 39 | 3236-019-013 | *TR=FAIRMONT SUB OF SEC 1 T 7N R 15W AND | 151.47 |
| 40 | 3236-019-014 | *TR=FAIRMONT SUB OF SEC 1 T 7N R 15W AND | 11.69 |
| 41 | 3236-019-015 | *TR=FAIRMONT SUB OF SEC 1 T 7N R 15W AND | 49.45 |
| 42 | 3236-020-001 | LOT COM AT W1/4 COR OF SEC 1 T 7N R 15W | 3.45 |
| 43 | 3236-020-002 | LOT COM AT INTERSECTION OF W LINE OF SEC | 6.21 |
| 44 | 3236-020-008 | FAIRMONT, SUB OF SEC 1 T 7N R 15W AND SE | 15.32 |
| 45 | 3236-020-013 | FAIRMONT SUB OF SEC 1 T 7N R 15W AND SEC | 60.81 |
| 46 | 3236-020-018 | *TR=FAIRMONT SUB OF SEC 1 T 7N R 15W AND | 111.93 |
| 47 | 3236-020-900 | LOT COM S 728.65 FT FROM W 1/4 COR OF SE | 2.34 |
| 48 | 3236-020-908 | *TR=FAIRMONT SUB OF SEC 1 T 7N R 15W AND | 2.46 |
| 49 | 3236-021-004 | LOT COM AT SE COR OF SEC 12 T 7N R 15W T | 120.46 |
| 50 | 3236-021-006 | *LOT COM N ON E LINE OF SEC 12 T 7N R 15 | 81.00 |
| 51 | 3236-022-024 | SE 1/4 OF NE 1/4 OF SEC 7 T 7N R 14W | 41.28 |
| 52 | 3236-024-001 | 160 ACS NW 1/4 OF SEC 8 T 7N R 14W | 164.61 |
| 53 | 3236-024-003 | E 50 ACS OF SW 1/4 OF SEC 8 T 7N R 14W | 50.47 |
| 54 | 3267-001-001 | NW 1/4 OF NW 1/4 OF SEC 17 T 7N R 14W | 39.58 |
| 55 | 3267-001-002 | NE 1/4 OF NW 1/4 OF SEC 17 T 7N R 14W | 39.60 |
| 56 | 3267-001-003 | LOT COM AT NW COR OF SW 1/4 OF NW 1/4 OF | 39.26 |
| 57 | 3267-001-004 | 40 ACS SE 1/4 OF NW 1/4 OF SEC 17 T 7N R | 39.31 |
| 58 | 3267-001-007 | LOT COM AT CENTER OF SEC 17 T 7N R 14W T | 46.06 |
| | | | **3283.92** |

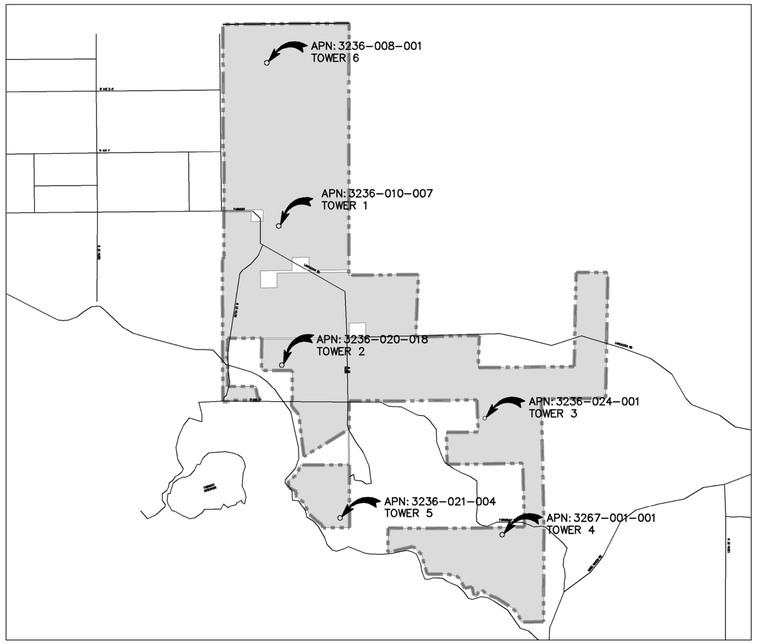


VICINITY MAP
SCALE 1" = 3000'

## SHEET INDEX


SHEET 1 – TITLE SHEET
SHEET 2 – TOWER 1 SITE PLAN
SHEET 3 – TOWER 2 SITE PLAN
SHEET 4 – TOWER 3 SITE PLAN
SHEET 5 – TOWER 4 SITE PLAN
SHEET 6 – TOWER 5 SITE PLAN
SHEET 7 – TOWER 6 SITE PLAN
SHEET 8 – TYPICAL TOWER DETAILS
SHEET 9 – PROJECT SITE CHARACTERISTICS



ENGINEER:
FUSCOE ENGINEERING, INC
801 S. GRAND AVE., SUITE 1020
LOS ANGELES CA 90017
(213) 542-4260
CONTACT: ANDREW J. WILLRODT

APPLICANT:
ANTELOPE POWER, LLC
421 SW SIXTH AVENUE, SUITE 1000
PORTLAND, OR 97204
(503) 416-0831
CONTACT: NAT PARKER


## GENERAL NOTES:

1. PER SITE VISIT CONDUCTED BY ENGINEER ON FEBRUARY 12, 2010 & FEBRUARY 11, 2011 NO OAK TREES EXIST WITHIN PROJECT LIMITS.
2. ALL DISTANCES, BEARING AND LOCATIONS HAVE BEEN OBTAINED FROM THE RECORD OF SURVEY, BOOK 124 PAGES 28-40, DATED APRIL 01, 1991, FROM THE COUNTY OF LOS ANGELES.
3. CONTOUR LINES WERE OBTAINED FROM USGS TOPOGRAPHIC MAP. A SURVEY OF THIS LOCATION WAS NOT DONE TO VERIFY ACCURACY.
4. PROPERTY DOES NOT LIE WITHIN A SPECIFIC COMMUNITY STANDARDS DISTRICT.

## METEOROLGICAL TOWER DESIGN NOTES:

1. THE FINISHED COLOR SURFACE OF THE TOWER SHALL BE A GALVANIZED GREY EXCEPT FOR THE TOP 25 FEET. THE TOP 25 FEET SHALL BE RED AND WHITE PER FAA REQUIREMENTS.
2. NO CLIMBING APPARATUS IS INTENDED TO BE INSTALLED AS PART OF THE METEOROLOGICAL TOWER. IN THE CASE WHERE A CLIMBING APPARTUS SHALL BE REQUIRED, THE APPARTUS SHALL BE LOCATED AT LEAST 12 FEET ABOVE THE GROUND, AND THE TOWER MUST BE DESIGNED TO PREVENT CLIMBING WITHIN THE FIRST 12 FEET ABOVE GRADE.
3. IF NEEDED, A SIGN SHALL BE POSTED AT THE BASE OF THE TOWER AND SHALL BE 18 INCHES IN LENGTH AND 12 INCHES IN HEIGHT; SEE DETAIL BELOW FOR TYPICAL LANGUAGE.

NO TRESPASSING. TRESPASSERS WILL BE PROSECUTED TO THE FULLEST EXTENT OF THE LAW.

CALL (805) 494-0768 IN CASE OF EMERGENCY

SIGN POSTING DETAIL

PROPERTY OWNERS:
HEALY ENTERPRISES, INC. – ATTN: JANE HEALY
2460 WALDEMAR DRIVE
THOUSAND OAKS, CA 91361
(805) 494-0768

ENRIQUE SALAZAR AND MACLOVIA SALAZAR
13323 GLENOAKS BOULEVARD
SYLMAR, CA 91342

TAMARA L. VALENZUELA-CAVAZOS
531 CHURCHILL PARK DRIVE
SAN JOSE, CA 95136

CHRISTOPHER D. NEAL
33A PROSPECT AVENUE
SAN FRANCISCO, CA 94110

KATHLEEN CHANG
2033 CENTRAL AVENUE
ALAMEDA, CA 94051

DIANNE L. CLOER &
_____
_____

PAMELA BANKS
1121 W. LOWELL AVENUE
TRACY, CA 95376

TOM CHINQUAPIN VINCENT
7444 N. LA OESTA
TUCSON, AZ 85704

VINCENT SCOCOZZA
125 ZINNIA WAY
CHICO, CA 95926

WATT BUILDERS LLC – ATTN: HOWARD PRESS
2716 OCEAN PARK BOULEVARD, SUITE 2025
SANTA MONICA, CA 90405

CHRISTOPHER TSE
1501 S. ETHEL AVENUE
ALHAMBRA, CA 91803

SAUL H. KAY
18134 CHARDON CIRCLE
ENCINO, CA 91316
(818) 343-7285

N

GRAPHIC SCALE 1"=150'
0 75 150 300

| NO. | DESCRIPTION | DATE | BY |
|---|---|---|---|
| | | | |

REVISIONS

REGISTERED PROFESSIONAL ENGINEER
ANDREW JEFFERSON WILLRODT
No.C49881
Exp. 09/30/12
CIVIL
STATE OF CALIFORNIA

ANDREW J. WILLRODT DATE


FUSCOE ENGINEERING
801 S. Grand Ave., Suite 1020
Los Angeles, California 90017
tel 213.542.4260 ◦ fax 213.542.4263
www.fuscoe.com


ANTELOPE POWER, LLC

TEMPORARY METEOROLOGICAL TOWER

TITLE SHEET

| | | |
|---|---|---|
| DRAWN BY: JC | | SCALE: 1"=150' |
| DESIGNED BY: AW | | DATE: 02-16-11 |
| CHECKED BY: AW | APPROVED BY: CITY ENGINEER DATE | SHT NO.: 01 OF 09 |


P:\PROJECTS\11430\01\ENG\EXHIBITS\MET TOWER CUP\11430XH-CUP-01.DWG (02-16-11 5:08:00PM) Plotted by: Antonio Ruiz

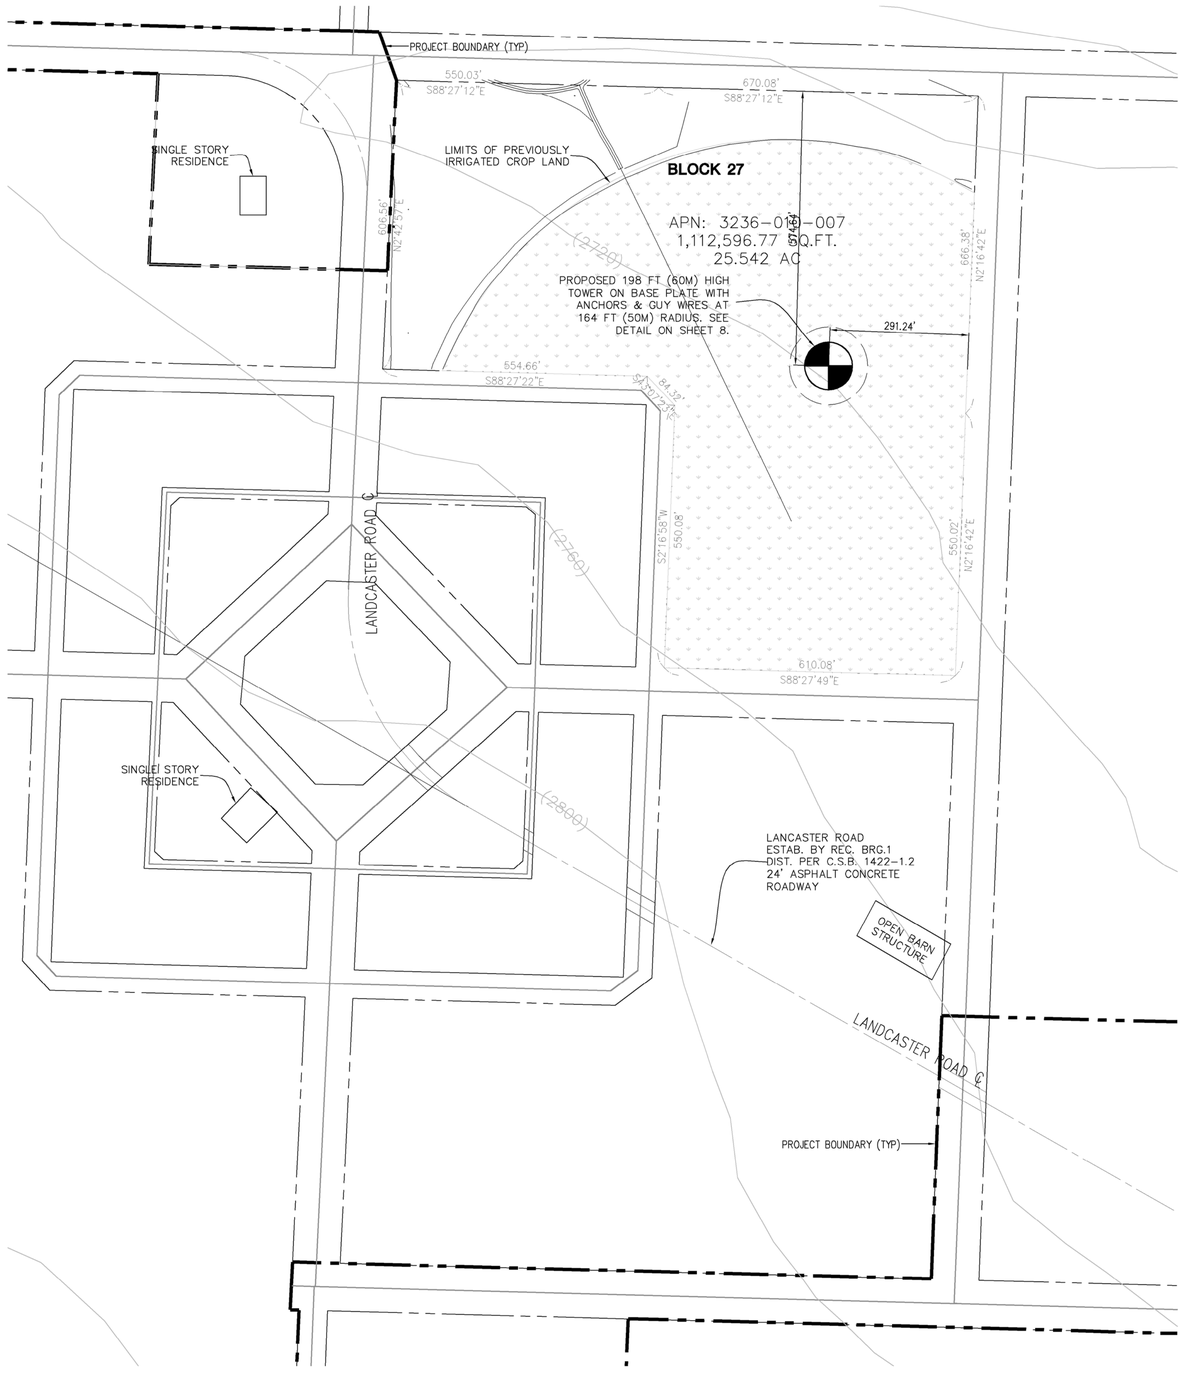


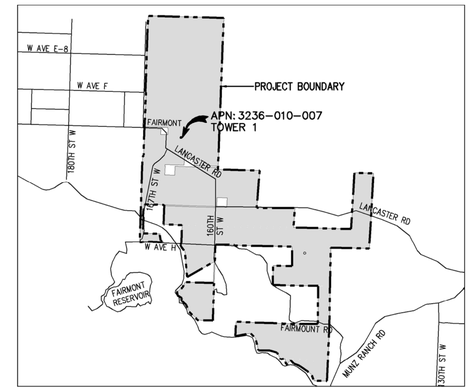


VICINITY MAP
SCALE 1" = 5000'

## TOWER 1–DESCRIPTION:

ASSESSOR'S PARCEL NUMBER: 3236-010-007

| LONGITUDE | LATITUDE | ELEVATION |
|---|---|---|
| -118.4232 | 34.7374 | ±2720 FT |

LEGAL DESCRIPTION:
LOTS 1 TO 3 INCLUSIVE, IN BLOCK 27

EXCEPT FROM SAID LOT 1, IN BLOCK 27, THAT PORTION CONVEYED TO THE FAIRMONT SCHOOL DISTRICT, BY DEED RECORDED ON MARCH 28, 1893 IN BOOK 852 PAGE 273 OF DEEDS, SAID PORTION BEING DESCRIBED IN SAID DEED AS FOLLOWS:

BEGINNING AT THE INTERSECTION OF THE CENTER LINE OF CYPRESS AVENUE AND FAIRMONT AVENUE, AS SHOWN ON SAID MAP; THENCE WEST ALONG THE CENTER LNE OF FAIRMONT AVENUE, 450 FEET; THENCE SOUTH PARALLEL WITH THE CENTER LINE OF CYPRESS AVENUE, 450 FEET; THENCE AT RIGHT ANGLES EAST 450 FEET TO A POINT IN THE CENTER LINE OF CYPRESS AVENUE; THENCE NORTH ALONG SAID CENTER LINE 450 FEET TO THE POINT OF BEGINNING.

ALSO EXCEPT FROM SAID LOTS 2 AND 3, IN BLOCK 27 ANY PORTION LYING WEST OF THE WEST LINE OF SECTION 36, IN TOWNSHIP 8 NORTH, RANGE 15 WEST, SAN BERNARDINO MERIDIAN, ACCORDING TO THE OFFICIAL PLAT OF SAID LAND.

N

GRAPHIC SCALE 1"=150'
0 75 150 300

| NO. | DESCRIPTION | DATE | BY |
|---|---|---|---|
| | | | |
| | | | |
| | | | |
| | | | |
| | | | |
| | | | |

REVISIONS

REGISTERED PROFESSIONAL ENGINEER
ANDREW JEFFERSON WILLRODT
No.C49881
Exp. 09/30/12
CIVIL
STATE OF CALIFORNIA

ANDREW J. WILLRODT DATE

FUSCOE ENGINEERING
801 S. Grand Ave., Suite 1020
Los Angeles, California 90017
tel 213.542.4260 ◦ fax 213.542.4263
www.fuscoe.com

ANTELOPE POWER, LLC
TEMPORARY METEOROLOGICAL TOWER
TOWER #1 SITE PLAN

| | | |
|---|---|---|
| DRAWN BY: JC | | SCALE: 1"=150' |
| DESIGNED BY: AW | | DATE: 02-16-11 |
| CHECKED BY: AW | APPROVED BY: CITY ENGINEER DATE | SHT NO.: 02 OF 09 |

P:\PROJECTS\1143\01\ENG\EXHIBITS\MET TOWER CUP\114301XH-CUP-02.DWG (02-16-11 5:08:19PM) Plotted by: Antonio Ruiz

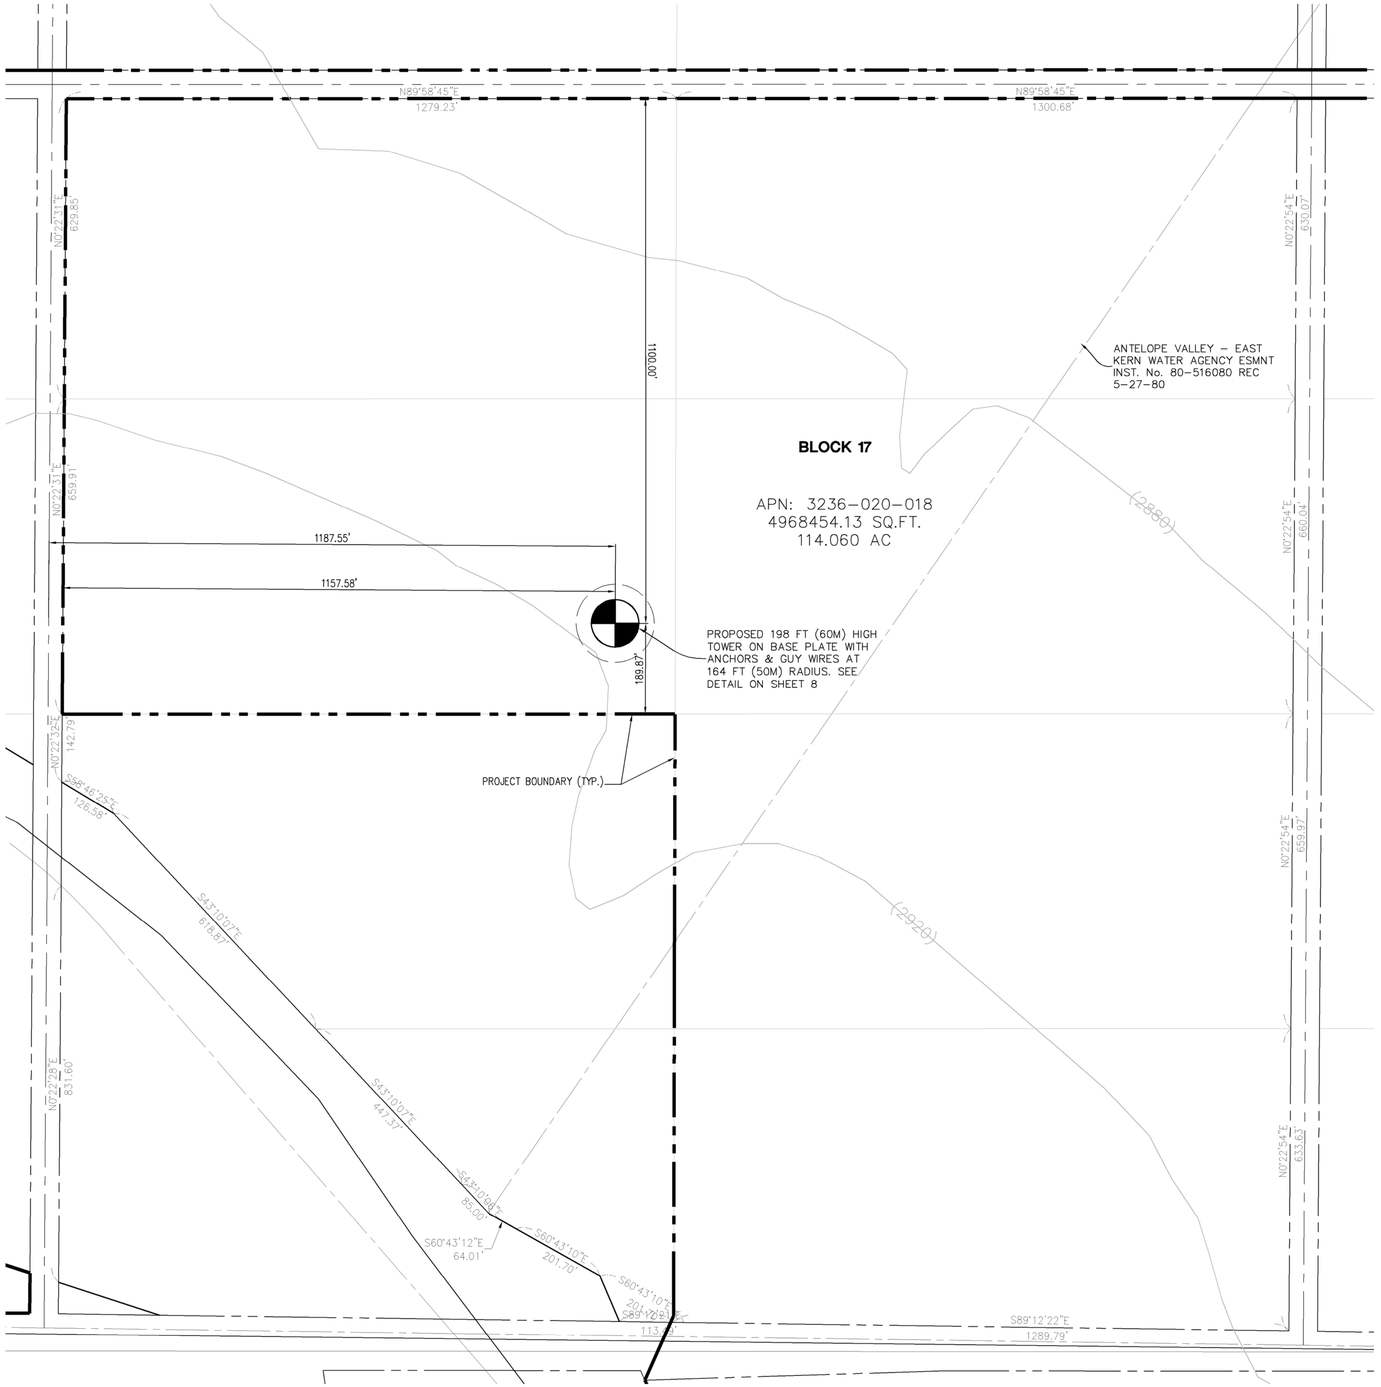


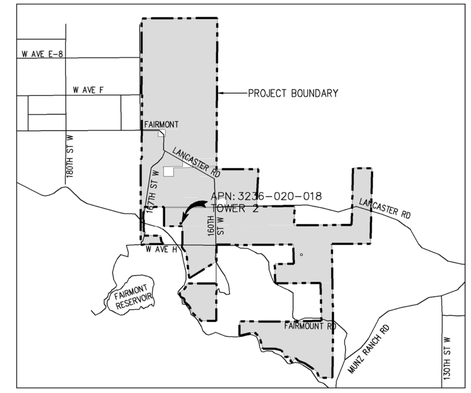


VICINITY MAP
SCALE 1" = 5000'

## PROJECT DESCRIPTION:

ASSESSOR'S PARCEL NUMBER: 3236-020-018

| LONGITUDE | LATITUDE | ELEVATION |
|---|---|---|
| -118.4224 | 34.7211 | ±2920 FT |

LEGAL DESCRIPTION:
LOTS 1, 2, 5, 6, 7 IN BLOCK 17

EXCEPT THEREFROM THAT PORTION ON SAID LOTS 5, 6 AND 7 INCLUDED WITHIN A STRIP OF LAND 50 FEET(15.24 METERS) OF EVEN WIDTH, THE CENTER LINE OF SAID 50 FEET WIDE SRTIP OF LAND BEING DESCRIBED AS FOLLOWS:

BEGINNING AT A POINT ON THE EASTERLY LINE OF SECTION 1, TOWNSHIP 7 NORTH, RANGE 15 WEST, SAN BERNARDINO MERIDIAN, ACCORDING TO THE OFFICIAL PLAT OF SAID LAND, DISTANT THEREON SOUTH 0°09'59" EAST 961.67 FEET(293.12 METERS) FROM THE NORTHEAST CORNER THEREOF, THENCE SOUTH 34°15'22" WEST TO THE WESTERLY LINE OF LOT 7 IN BLOCK 17 OF SAID FAIRMONT.

GRAPHIC SCALE 1"=150'
0 75 150 300

| NO. | DESCRIPTION | DATE | BY |
|---|---|---|---|
| | REVISIONS | | |

REGISTERED PROFESSIONAL ENGINEER ANDREW JEFFERSON WILLRODT No.C49881 Exp. 09/30/12 CIVIL STATE OF CALIFORNIA

ANDREW J. WILLRODT DATE

FUSCOE ENGINEERING
801 S. Grand Ave., Suite 1020
Los Angeles, California 90017
tel 213.542.4260 • fax 213.542.4263
www.fuscoe.com

ANTELOPE POWER, LLC
TEMPORARY METEOROLOGICAL TOWER
TOWER #2 SITE PLAN

| | |
|---|---|
| DRAWN BY: | JC |
| DESIGNED BY: | AW |
| CHECKED BY: | AW |
| APPROVED BY: | |
| CITY ENGINEER | DATE |
| SCALE: | 1"=150' |
| DATE: | 02-16-11 |
| SHT NO.: | 03 OF 09 |

P:\PROJECTS\1143\01\ENG\EXHIBITS\MET TOWER CUP\114301XH-CUP-03.DWG (02-16-11 5:08:38PM) Plotted by: Antonio Ruiz

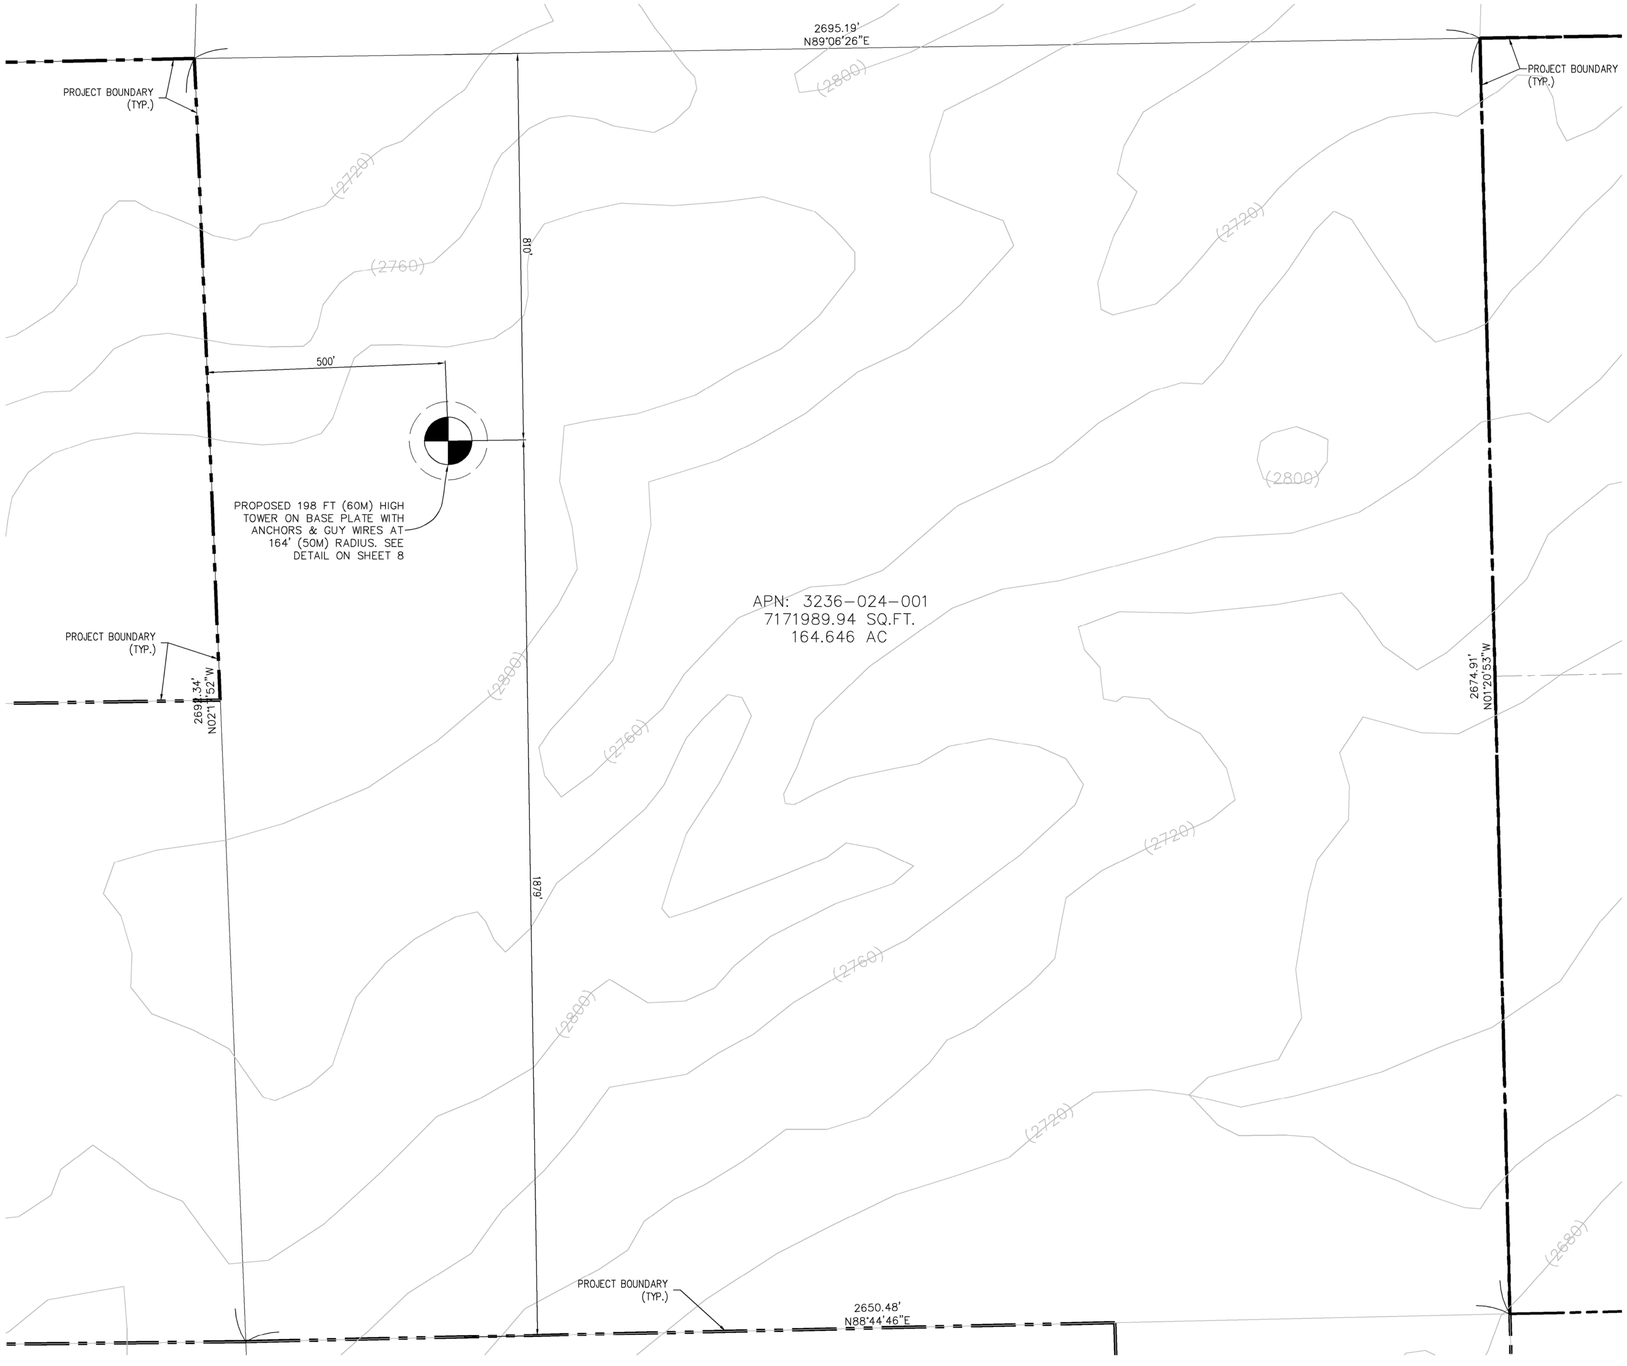


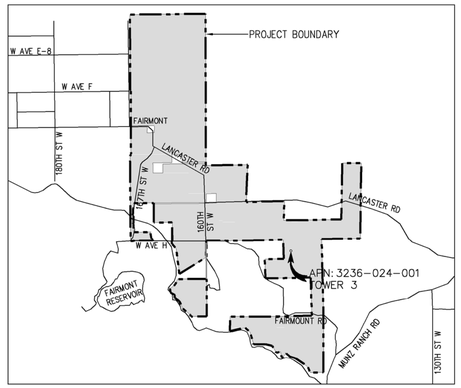


VICINITY MAP
SCALE 1" = 5000'

## PROJECT DESCRIPTION:

ASSESSOR'S PARCEL NUMBER: 3236-024-001

| LONGITUDE | LATITUDE | ELEVATION |
|---|---|---|
| -118.3944 | 34.7153 | ±2810 FT |

LEGAL DESCRIPTION:
THE NORTHWEST QUARTER OF SECTION 8, TOWNSHIP 7 NORTH, RANGE 14 WEST, SAN BERNARDINO MERIDIAN, ACCORDING TO THE OFFICIAL PLAT OF SAID LAND APPROVED BY THE SURVEYOR GENERAL ON FEBRUARY 19, 1856.

N

GRAPHIC SCALE 1"=150'
0 75 150 300

| NO. | DESCRIPTION | DATE | BY |
|---|---|---|---|
| | REVISIONS | | |

REGISTERED PROFESSIONAL ENGINEER
ANDREW JEFFERSON WILLRODT
No.C49881
Exp. 09/30/12
CIVIL
STATE OF CALIFORNIA

ANDREW J. WILLRODT DATE

FUSCOE ENGINEERING
801 S. Grand Ave., Suite 1020
Los Angeles, California 90017
tel 213.542.4260 ◦ fax 213.542.4263
www.fuscoe.com

ANTELOPE POWER, LLC
TEMPORARY METEOROLOGICAL TOWER
CUP EXHIBIT - SITE PLAN #3

| | | |
|---|---|---|
| DRAWN BY: JC | | SCALE: 1"=150' |
| DESIGNED BY: AW | | DATE: 02-16-11 |
| CHECKED BY: AW | APPROVED BY: CITY ENGINEER DATE | SHT NO.: 04 OF 08 |

P:\PROJECTS\1143\01\ENG\EXHIBITS\MET TOWER CUP\114301XH-CUP-04.DWG (02-16-11 5:08:54PM) Plotted by: Antonio Ruiz

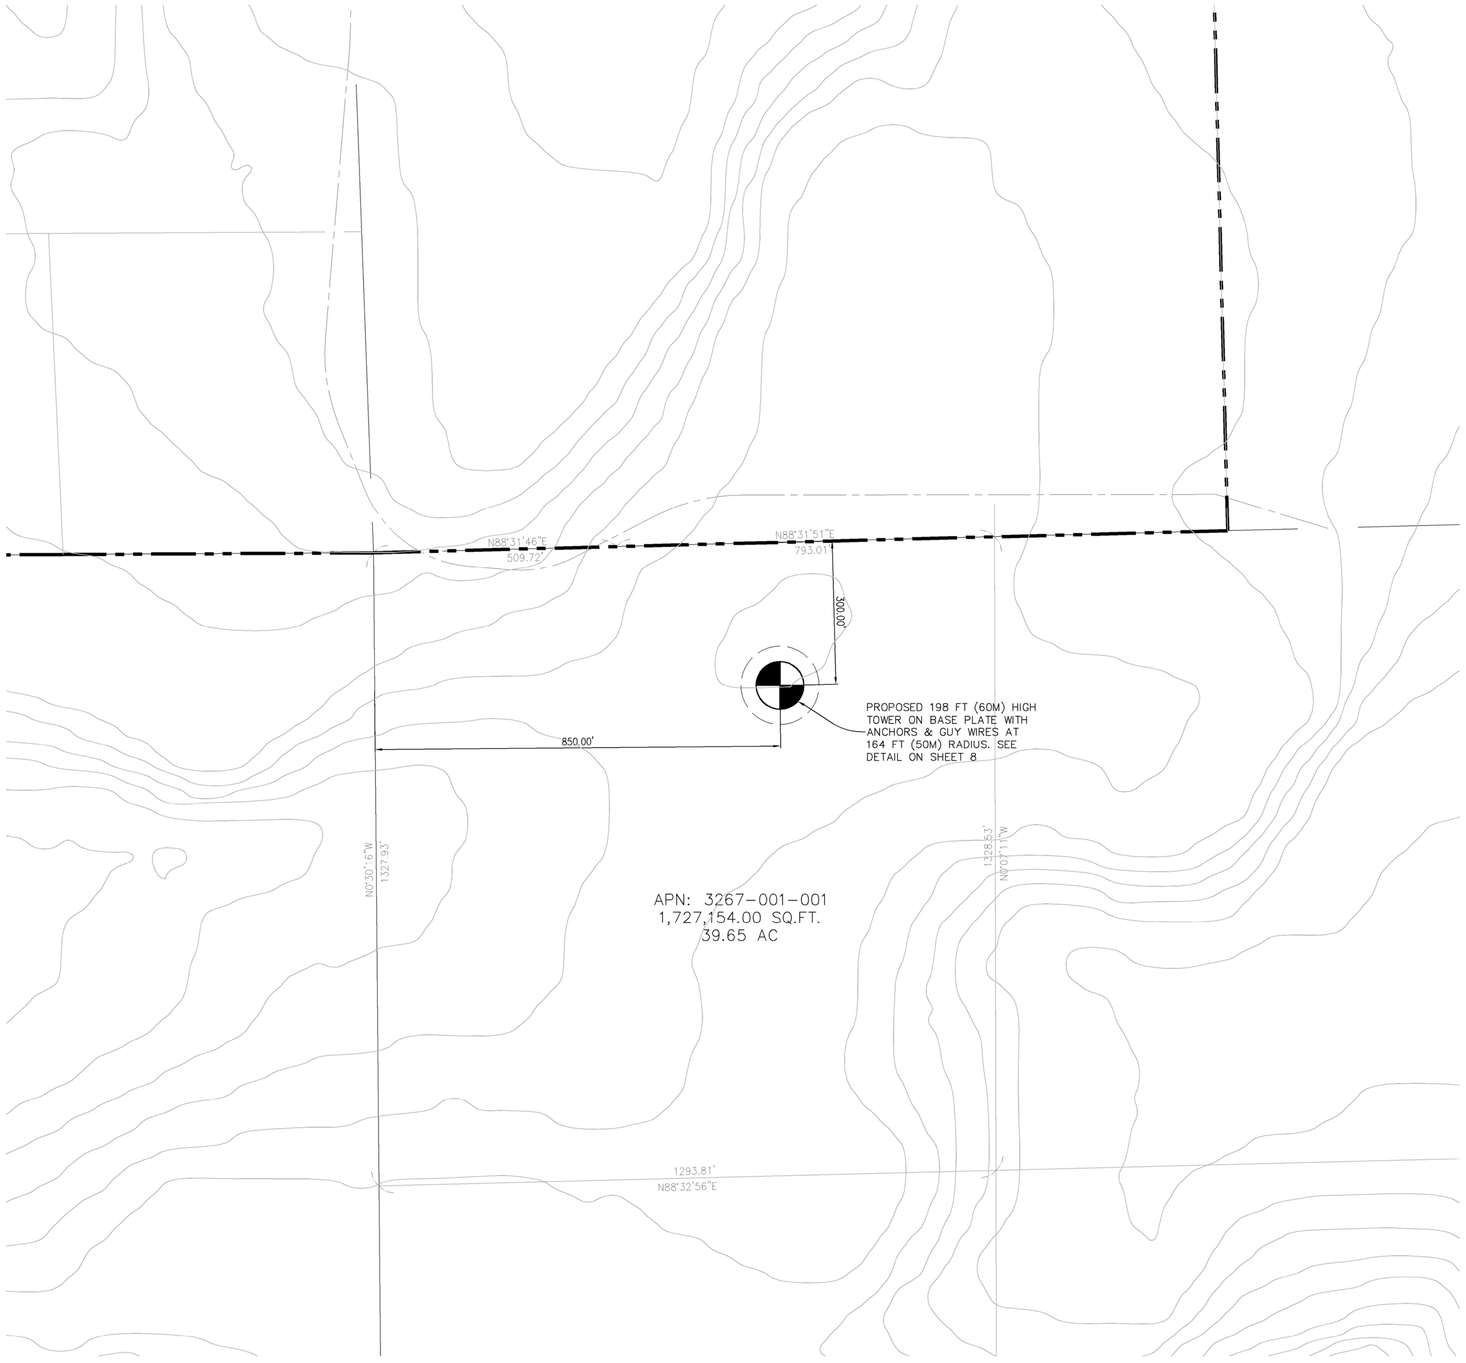


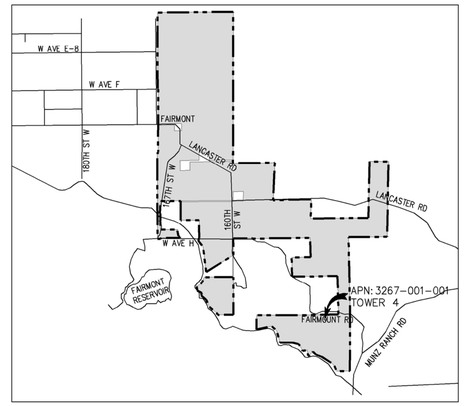


VICINITY MAP
SCALE 1" = 5000'

## TOWER 4-DESCRIPTION:

ASSESSOR'S PARCEL NUMBER: 3267-001-001

| LONGITUDE | LATITUDE | ELEVATION |
|---|---|---|
| -118.3833 | 34.7117 | ±2818 FT |

LEGAL DESCRIPTION:
NW 1/4 OF NW 1/4 OF SEC 17 T 7N R 14W

GRAPHIC SCALE 1"=150'
0 75 150 300

| NO. | DESCRIPTION | DATE | BY |
|---|---|---|---|
| | | | |

REVISIONS

REGISTERED PROFESSIONAL ENGINEER
ANDREW JEFFERSON WILLRODT
No.C49881
Exp. 09/30/12
CIVIL
STATE OF CALIFORNIA

ANDREW J. WILLRODT DATE

FUSCOE ENGINEERING
801 S. Grand Ave., Suite 1020
Los Angeles, California 90017
tel 213.542.4260 • fax 213.542.4263
www.fuscoe.com

ANTELOPE POWER, LLC
TEMPORARY METEOROLOGICAL TOWER

| | | |
|---|---|---|
| DRAWN BY: JC | CUP EXHIBIT - SITE PLAN #4 | SCALE: 1"=150' |
| DESIGNED BY: AW | | DATE: 02-16-11 |
| CHECKED BY: AW | APPROVED BY: CITY ENGINEER DATE | SHT NO.: 05 OF 09 |

P:\PROJECTS\1143\01\ENG\EXHIBITS\MET TOWER CUP\114301XH-CUP-05.DWG (02-16-11 5:09:09PM) Plotted by: Antonio Ruiz

TOWER 5–DESCRIPTION:

ASSESSOR'S PARCEL NUMBER: 3236–021–004

| LONGITUDE | LATITUDE | ELEVATION |
|---|---|---|
| –118.4144 | 34.8867 | ±2970 FT |

LEGAL DESCRIPTION:
LOT COM AT SE COR OF SEC 12 T 7N R 15W T

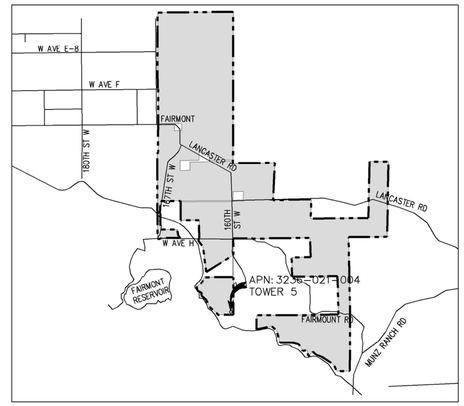


VICINITY MAP
SCALE 1" = 5000'

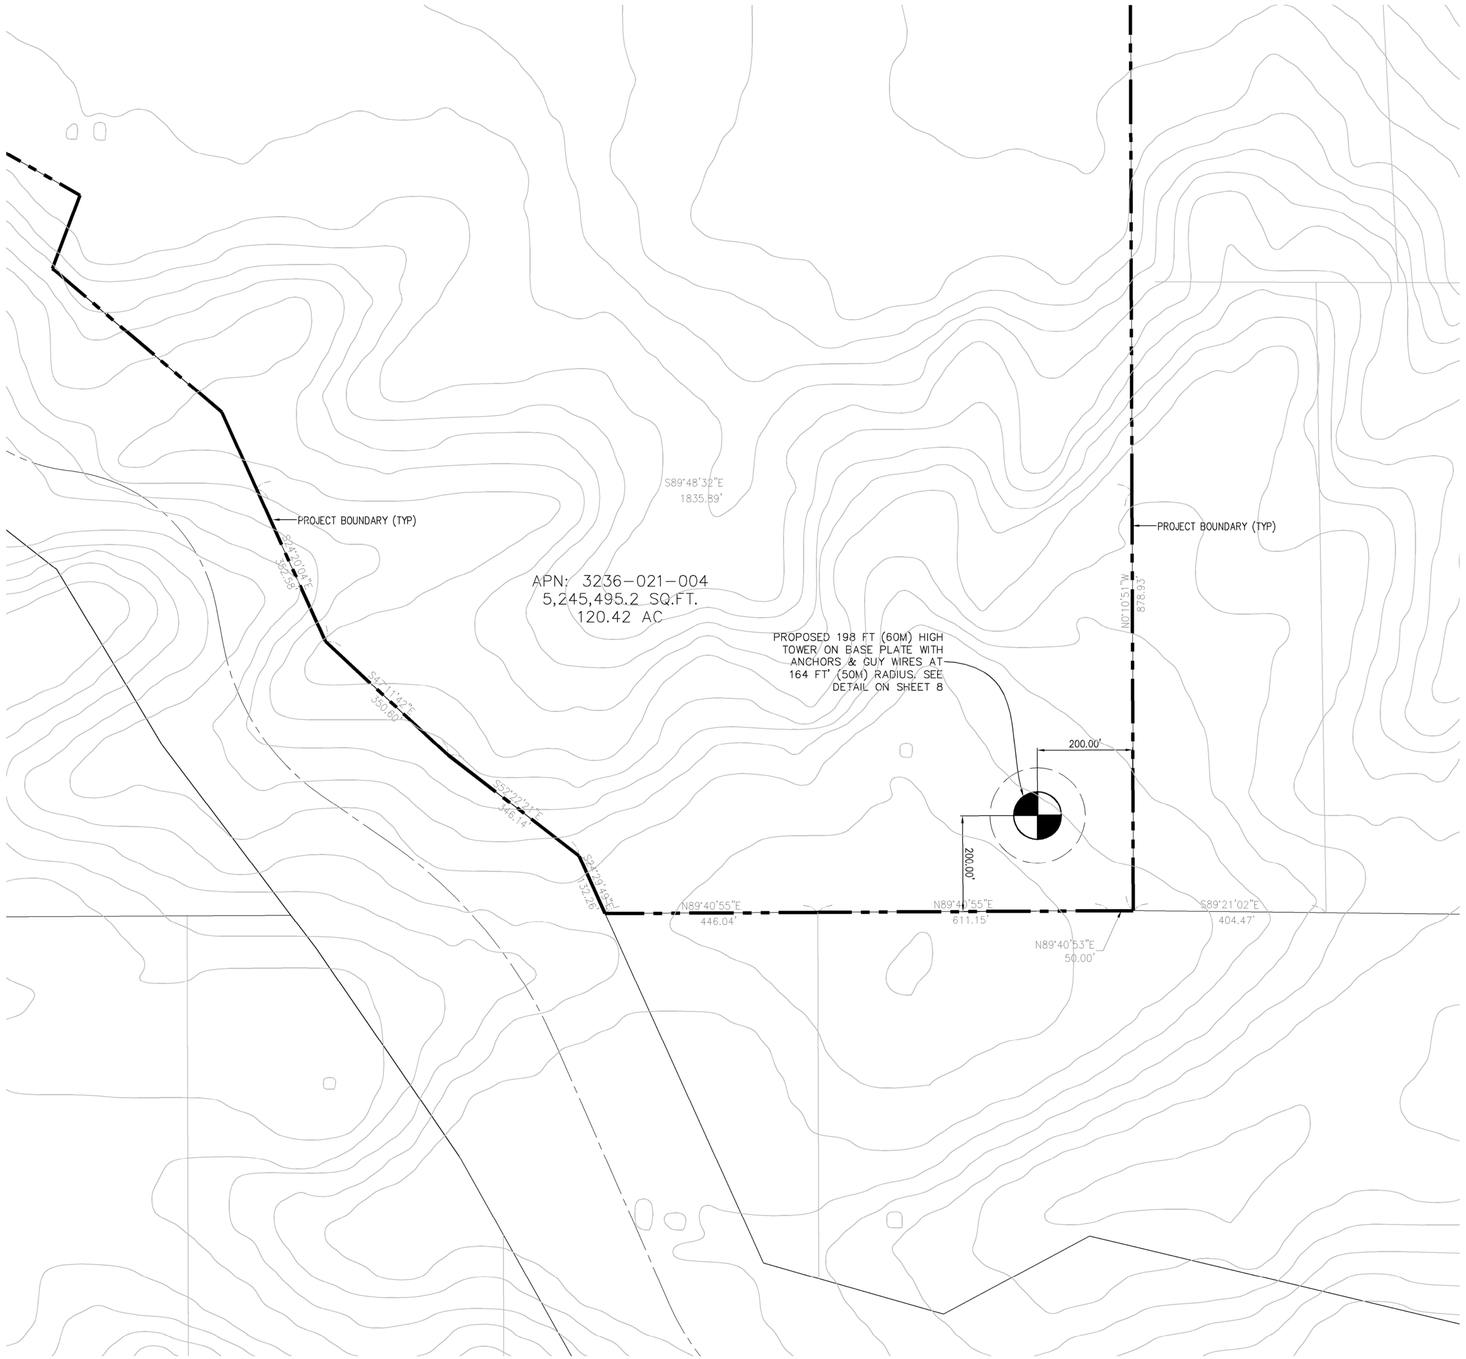


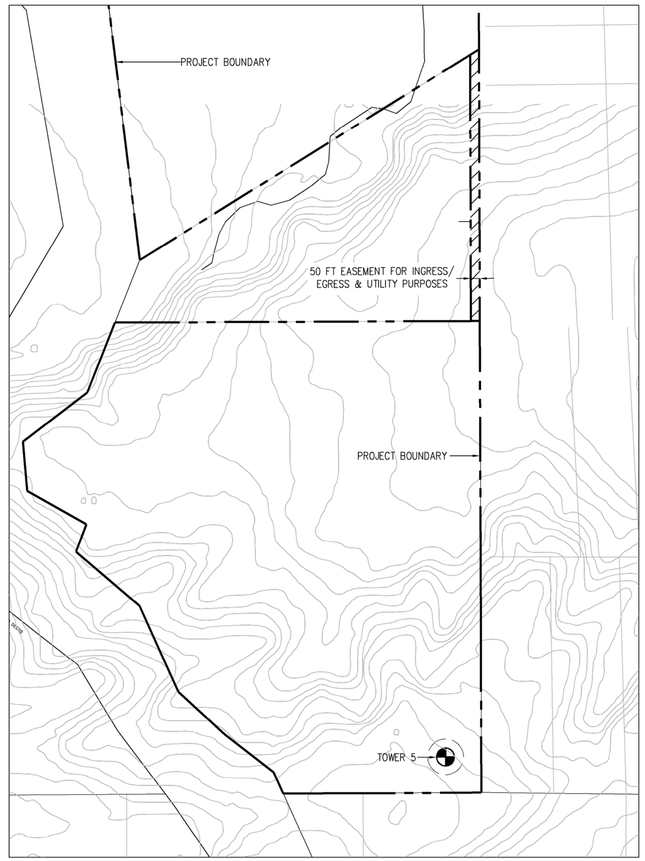


EASEMENT
SCALE 1" = 400'

N

GRAPHIC SCALE 1"=150'
0 75 150 300

| NO. | DESCRIPTION | DATE | BY |
|---|---|---|---|
| | | | |

REVISIONS

REGISTERED PROFESSIONAL ENGINEER
ANDREW JEFFERSON WILLRODT
No.C49881
Exp. 09/30/12
CIVIL
STATE OF CALIFORNIA

ANDREW J. WILLRODT DATE

FUSCOE ENGINEERING
801 S. Grand Ave., Suite 1020
Los Angeles, California 90017
tel 213.542.4260 ◦ fax 213.542.4263
www.fuscoe.com

ANTELOPE POWER, LLC

TEMPORARY METEOROLOGICAL TOWER

CUP EXHIBIT - SITE PLAN #5

| | | |
|---|---|---|
| DRAWN BY: JC | | SCALE: 1"=150' |
| DESIGNED BY: AW | | DATE: 02–16–11 |
| CHECKED BY: AW | APPROVED BY: CITY ENGINEER DATE | SHT NO.: 06 OF 09 |

P:\PROJECTS\1143\01\ENG\EXHIBITS\MET TOWER CUP\114301XH–CUP–06.DWG (02–16–11 5:09:25PM) Plotted by: Antonio Ruiz

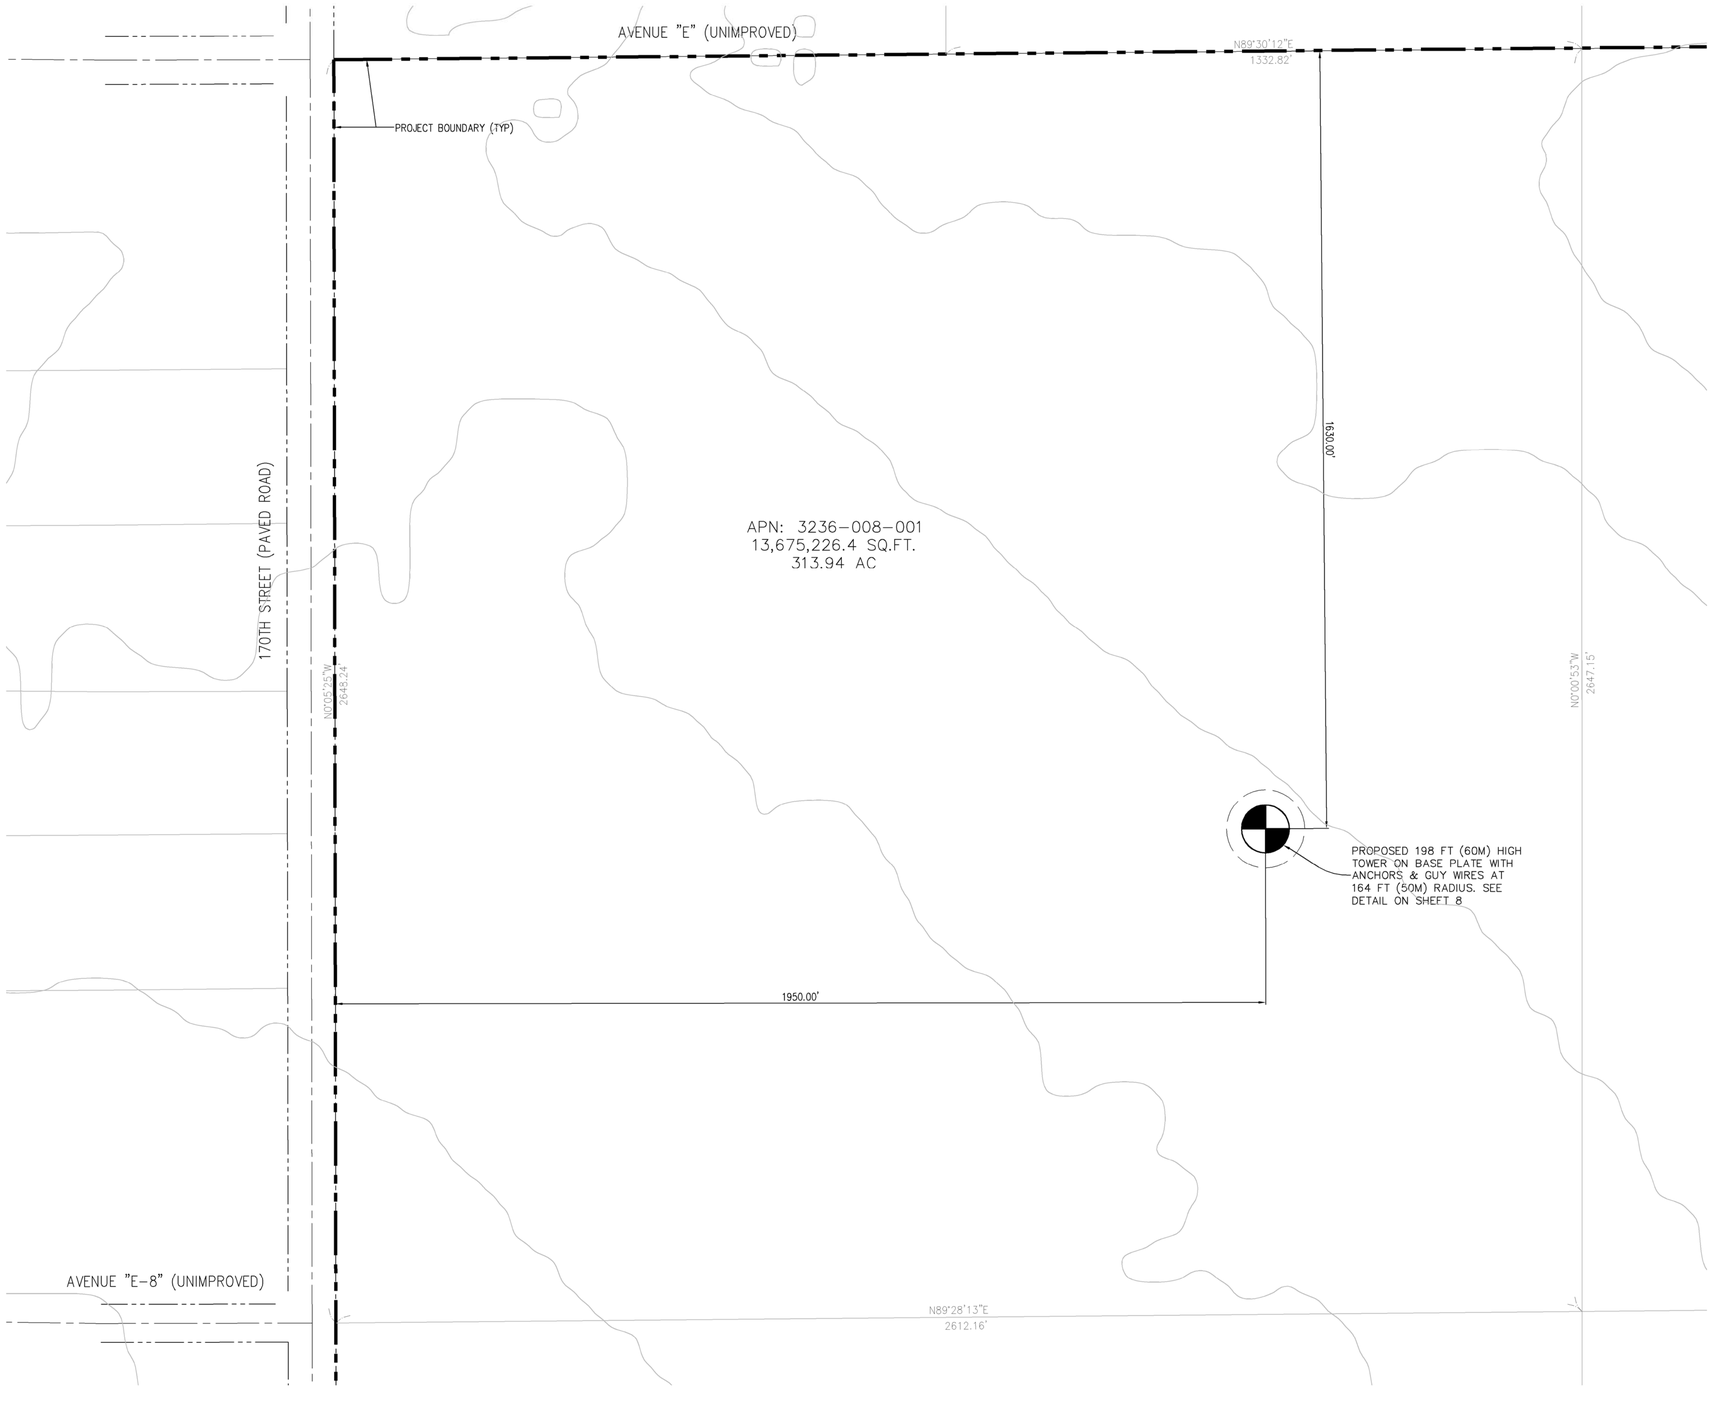


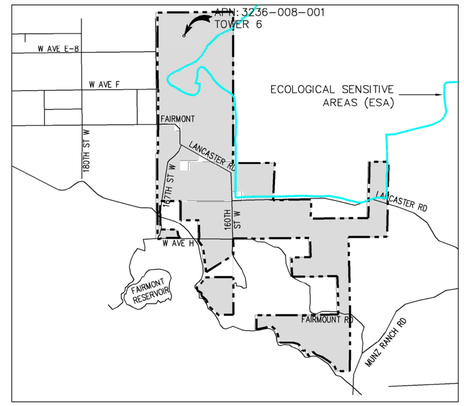


VICINITY MAP
SCALE 1" = 5000'

## TOWER 5-DESCRIPTION:

ASSESSOR'S PARCEL NUMBER: 3236-008-001

| LONGITUDE | LATITUDE | ELEVATION |
|---|---|---|
| -118.4246 | 34.7560 | ±2735 FT |

LEGAL DESCRIPTION:
W 1/2 (EX OF ST) OF SEC 25 T 8N R 15W

GRAPHIC SCALE 1"=150'
0 75 150 300

| NO. | DESCRIPTION | DATE | BY |
|---|---|---|---|
| | REVISIONS | | |

REGISTERED PROFESSIONAL ENGINEER
ANDREW JEFFERSON WILLRODT
No.C49881
Exp. 09/30/12
CIVIL
STATE OF CALIFORNIA

ANDREW J. WILLRODT DATE

FUSCOE ENGINEERING
801 S. Grand Ave., Suite 1020
Los Angeles, California 90017
tel 213.542.4260 ◦ fax 213.542.4263
www.fuscoe.com

ANTELOPE POWER, LLC
TEMPORARY METEOROLOGICAL TOWER
CUP EXHIBIT - SITE PLAN #6

| | | |
|---|---|---|
| DRAWN BY: JC | | SCALE: 1"=150' |
| DESIGNED BY: AW | | DATE: 02-16-11 |
| CHECKED BY: AW | APPROVED BY: CITY ENGINEER DATE | SHT NO.: 07 OF 09 |

P:\PROJECTS\11431\01\ENG\EXHIBITS\MET TOWER CUP\11431XH-CUP-07.DWG (02-16-11 5:09:46PM) Plotted by: Antonio Ruiz

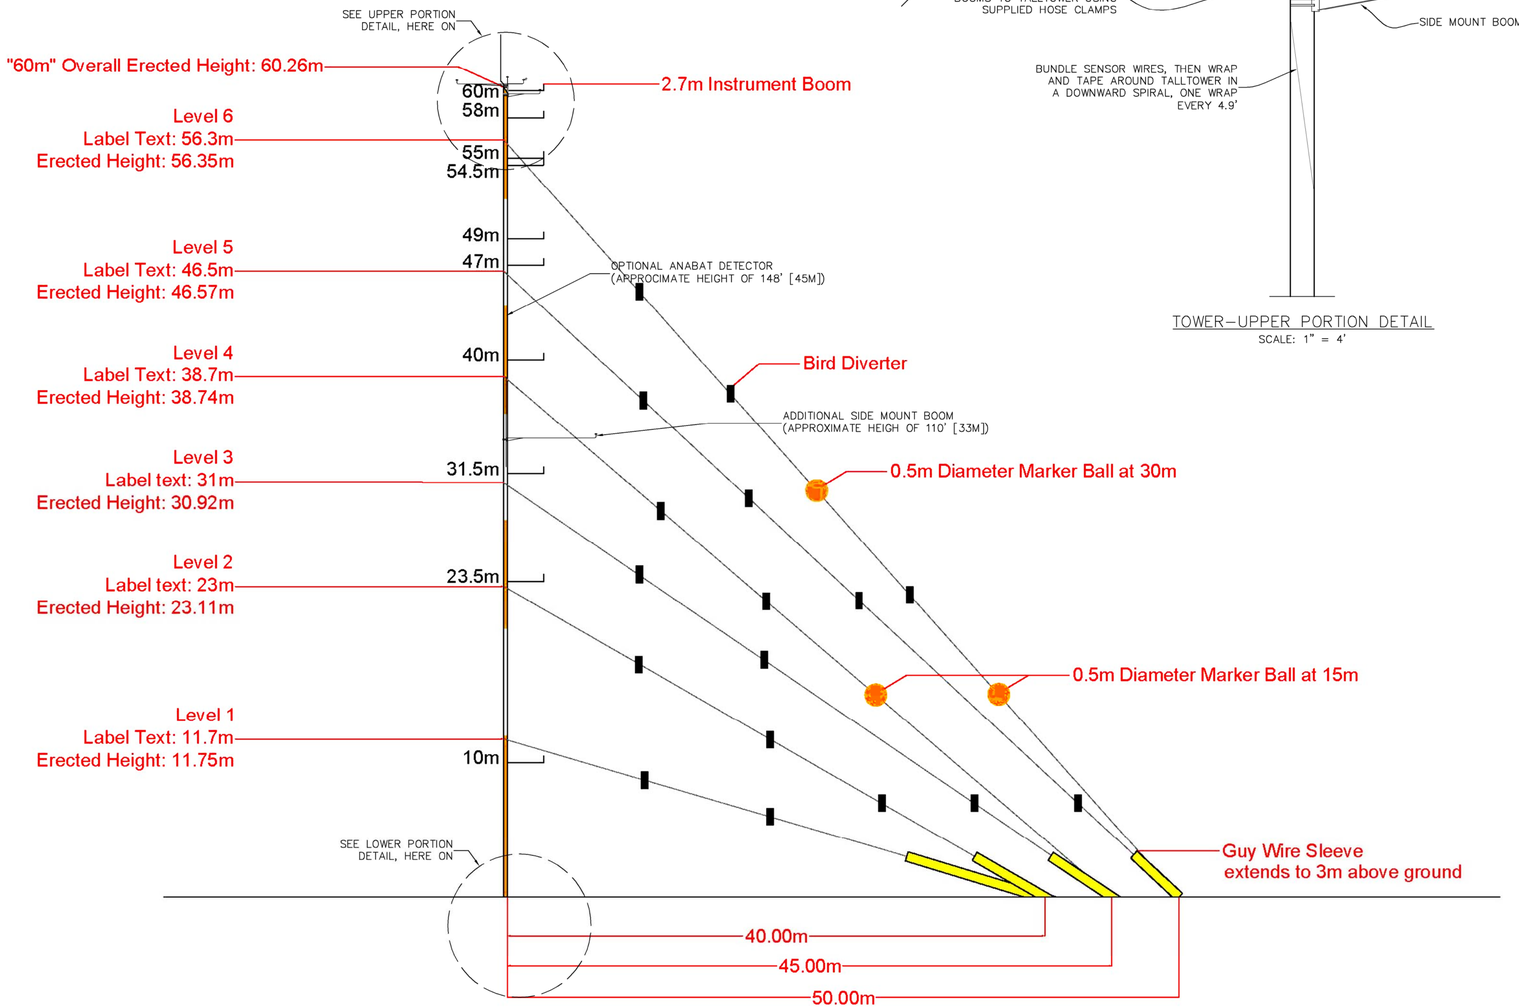


MET. TOWER– TYPICAL ELEVATION
SCALE: N.T.S

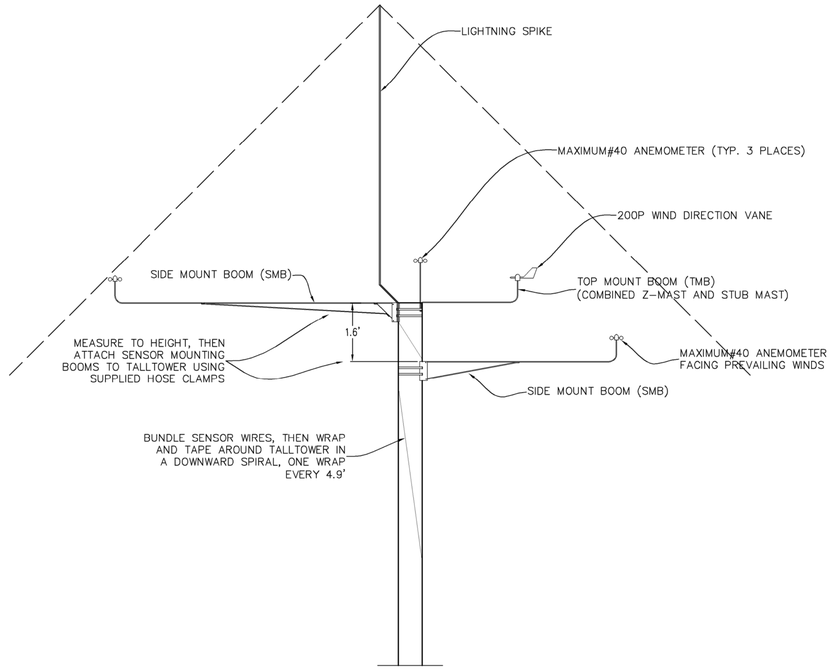


TOWER–UPPER PORTION DETAIL
SCALE: 1" = 4'

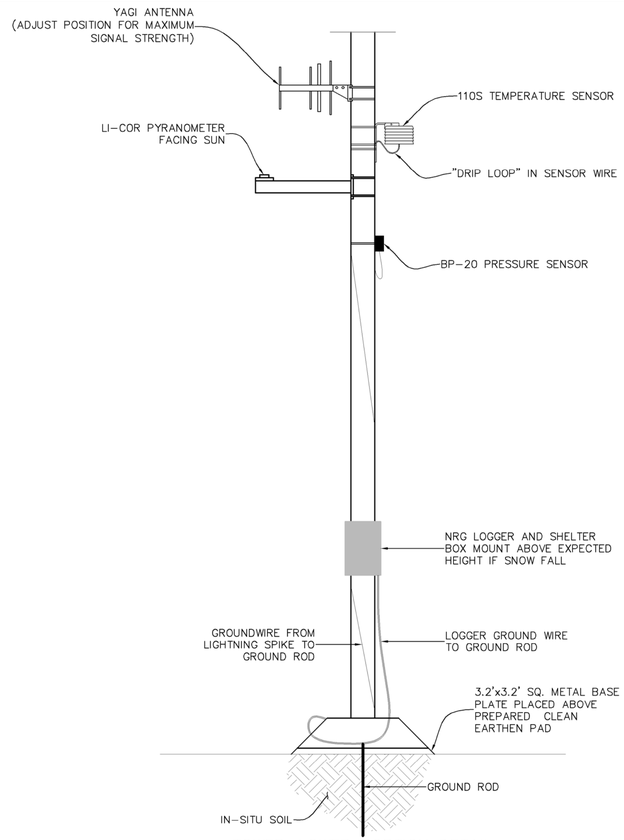


TOWER–LOWER PORTION DETAIL
SCALE: 1" = 4'

NOTES:
1. TOWER DETAILS SHOWN HEREON ARE BASED ON AN ADAPTATION TO THE NRG 60m TALL TOWER WITH GIN POLE AND ANCHORS. EXACT TOWER AND GUY WIRE CONFIGURATION MAYBE MODIFIED SLIGHTLY DURING TOWER INSTALLATION.

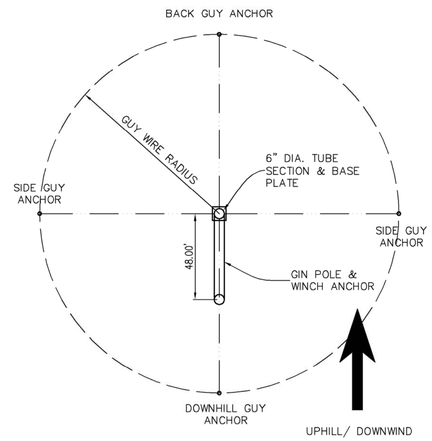


MET. TOWER – TYPICAL PLAN
SCALE: 1" = 40'

| NO. | DESCRIPTION | DATE | BY |
|---|---|---|---|
| | | | |

REVISIONS

REGISTERED PROFESSIONAL ENGINEER ANDREW JEFFERSON WILLRODT No.C49881 Exp. 09/30/12 CIVIL STATE OF CALIFORNIA

ANDREW J. WILLRODT DATE

FUSCOE ENGINEERING
801 S. Grand Ave., Suite 1020
Los Angeles, California 90017
tel 213.542.4260 ◦ fax 213.542.4263
www.fuscoe.com

ANTELOPE POWER, LLC

TEMPORARY METEOROLOGICAL TOWER

TYPICAL TOWER DETAILS

| | | |
|---|---|---|
| DRAWN BY: JC | | SCALE: SEE PLAN |
| DESIGNED BY: AW | | DATE: 02-16-11 |
| CHECKED BY: AW | APPROVED BY: CITY ENGINEER DATE | SHT NO.: 08 OF 09 |

P:\PROJECTS\1143\01\ENG\EXHIBITS\MET TOWER CUP\114301XH-CUP-08.DWG (02-16-11 5:10:03PM) Plotted by: Antonio Ruiz

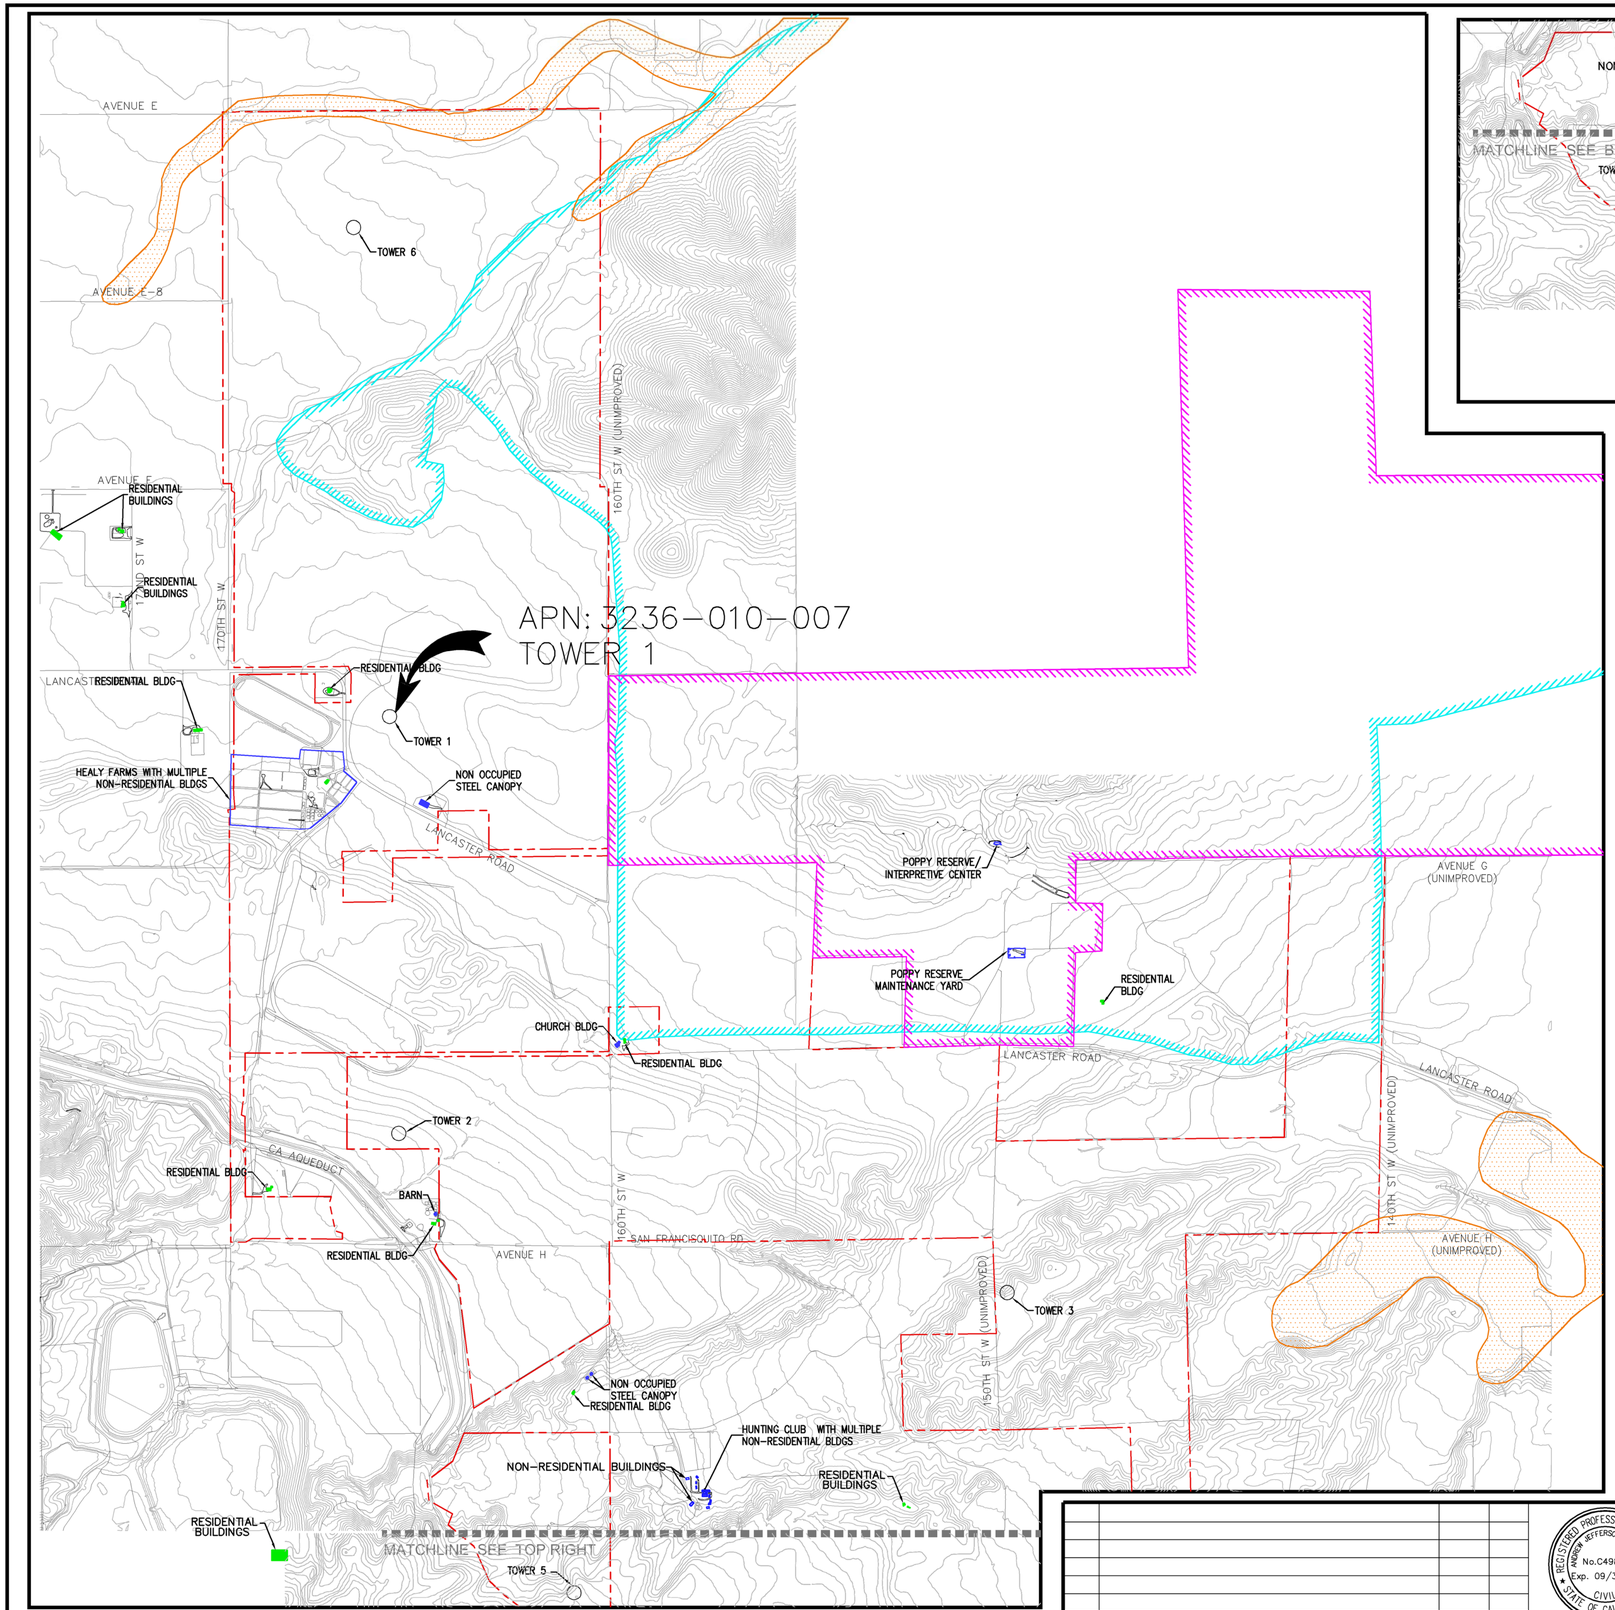


LEGEND:

- ECOLOGICAL SENSITIVE AREAS (ESA)
- FLOOD HAZARD LIMITS (PER FEMA)
- LIMITS OF POPPY RESERVE
- WILDFLOWER GREEN ENERGY FARM PROJECT BOUNDARY
- EXISTING NON-RESIDENTIAL BUILDING LIMITS
- EXISTING RESIDENTIAL BUILDING LIMITS

N

GRAPHIC SCALE 1"=1000'
0 500 1000 2000

| NO. | DESCRIPTION | DATE | BY |
|---|---|---|---|
| | | | |

REVISIONS

REGISTERED PROFESSIONAL ENGINEER ANDREW JEFFERSON WILLRODT No.C49881 Exp. 09/30/12 CIVIL STATE OF CALIFORNIA

ANDREW J. WILLRODT DATE

FUSCOE ENGINEERING
801 S. Grand Ave., Suite 1020
Los Angeles, California 90017
tel 213.542.4260 • fax 213.542.4263
www.fuscoe.com

ANTELOPE POWER, LLC

PROJECT SITE CHARACTERISTICS

| | | |
|---|---|---|
| DRAWN BY: JC | | SCALE: 1"=1000' |
| DESIGNED BY: AW | | DATE: 02-16-11 |
| CHECKED BY: AW | APPROVED BY: | SHT NO.: 09 OF 09 |
| | CITY ENGINEER DATE | |

P:\PROJECTS\1143\01\ENG\EXHIBITS\MET TOWER CUP\114301XH-CUP-09.DWG (02-16-11 5:10:28PM) Plotted by: Antonio Ruiz