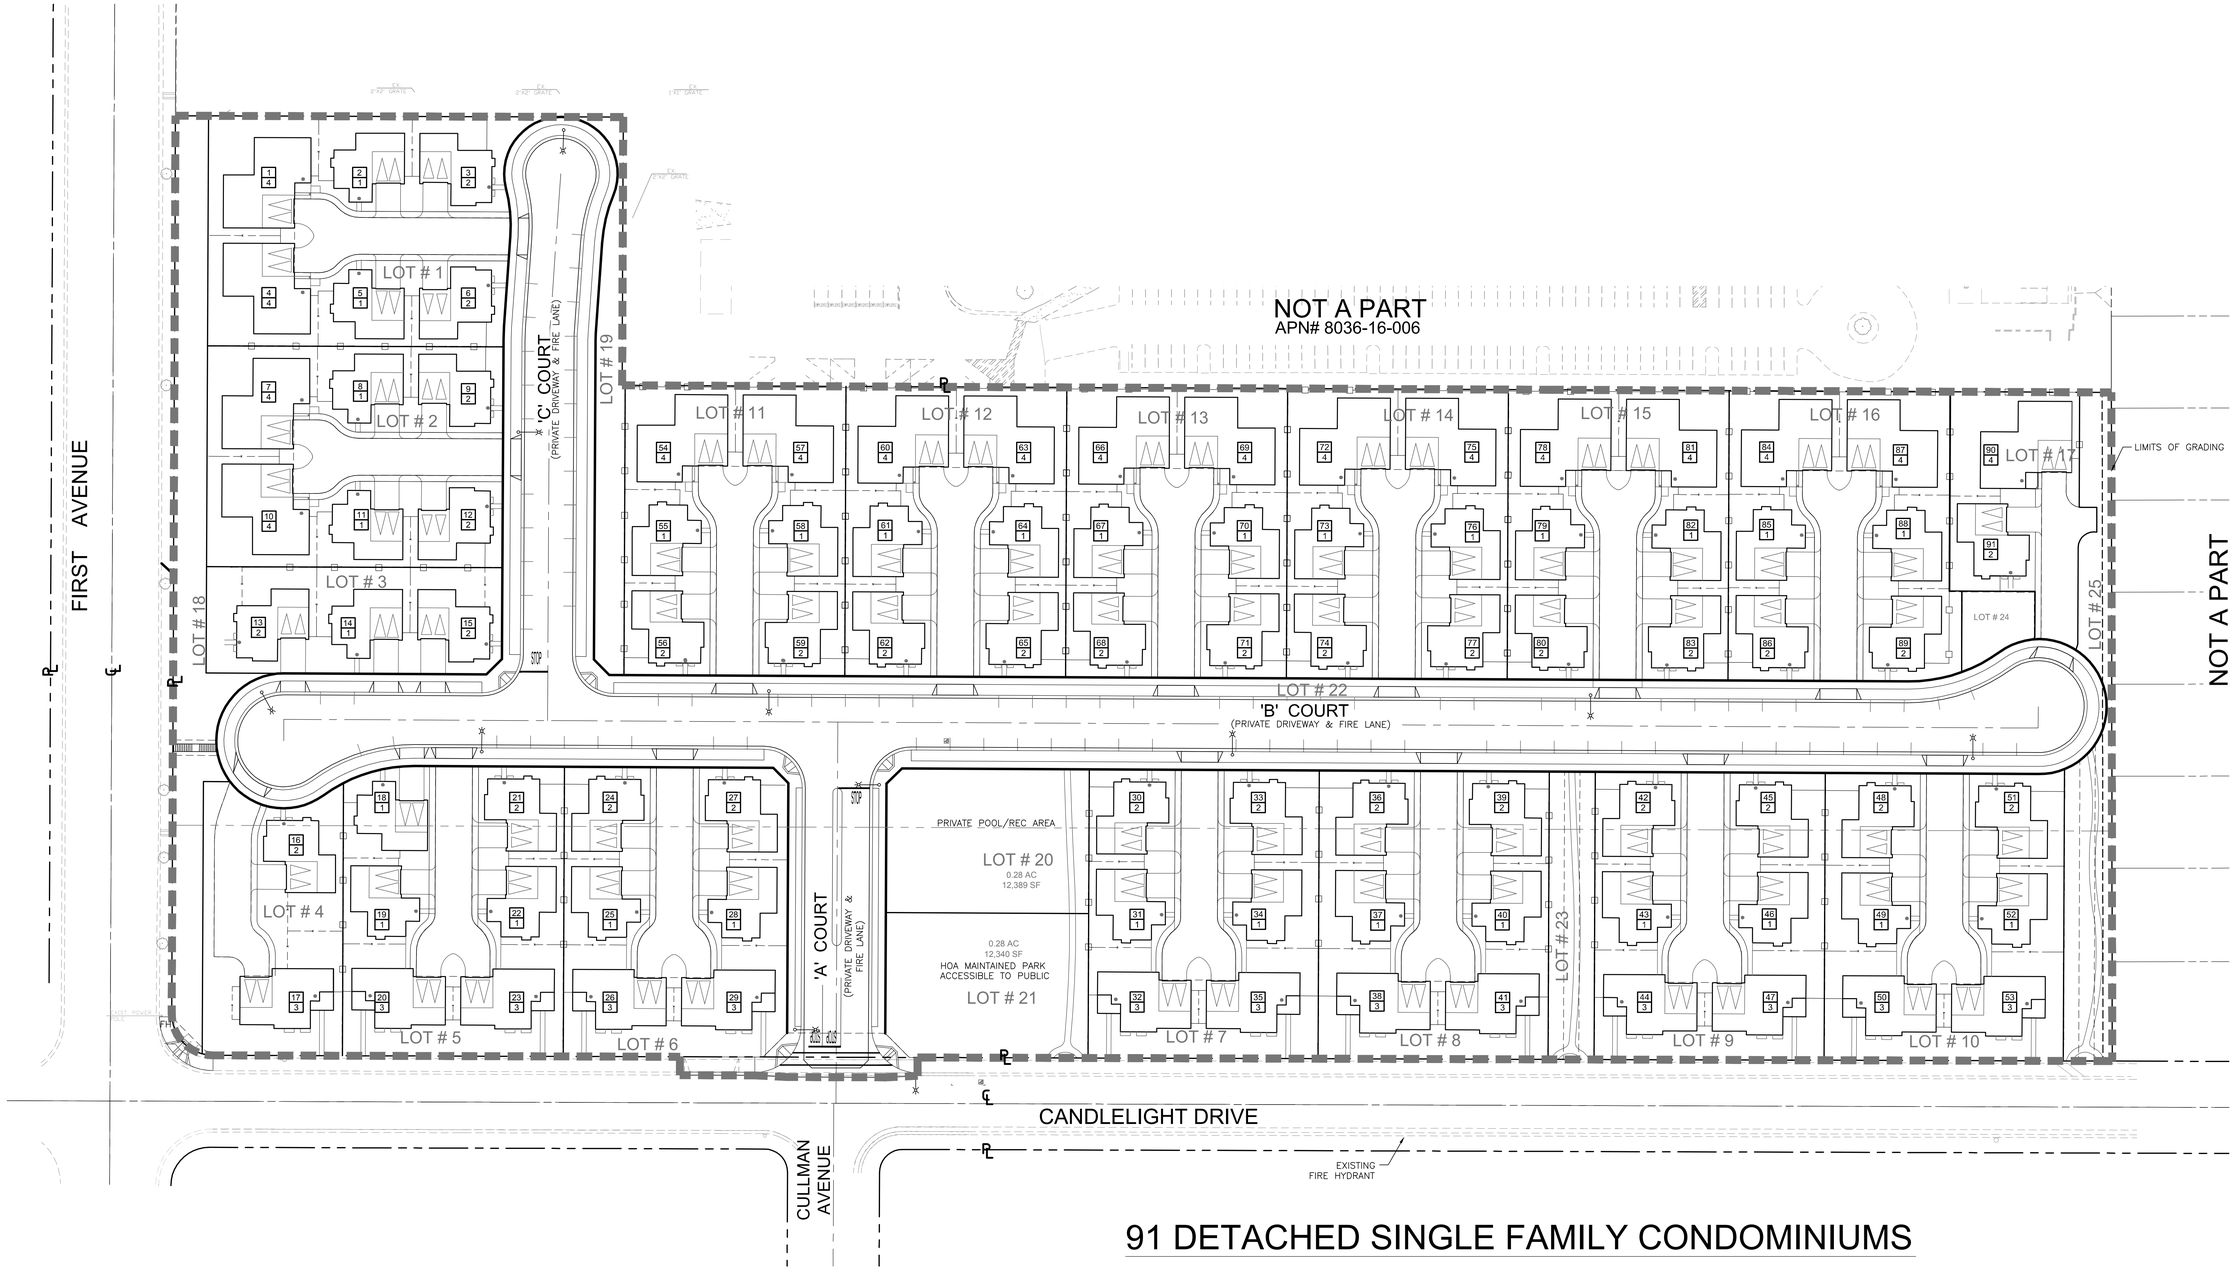

91 DETACHED SINGLE FAMILY CONDOMINIUMS

LEGEND:

- EXISTING PARCEL BOUNDARY
- NEW PARCEL BOUNDARY
- LOT LINE
- CENTER LINE
- PROJECT LIMITS
- RETAINING WALL
- MASONRY WALL
- PERIMETER FENCE
- PROPOSED FIRE HYDRANT
- PROPOSED STREET LIGHT
- UNIT NUMBER
- PLAN TYPE

SHEET INDEX

SHEET 1 .....SITE PLAN
SHEET 2 .....PLAN 1
SHEET 3 .....PLAN 2
SHEET 4 .....PLAN 3
SHEET 5 .....PLAN 4
SHEET 6 .....TYPICAL 6 – HOME CLUSTER (CANDLELIGHT DRIVE EDGE)
SHEET 7 .....TYPICAL 6 – HOME CLUSTER (SCU CAMPUS AND FIRST STREET SITE EDGE)
SHEET 8 .....CONCEPTUAL ELEVATIONS (CANDLELIGHT CLUSTER COURT VIEWS)
SHEET 9 .....CONCEPTUAL ELEVATIONS (CANDLELIGHT CLUSTER STREET SCENE)

NO.	REVISIONS	APP'D.	DATE

PREPARED BY:
FUSCOE ENGINEERING
600 Wilshire, Suite 1470,Los Angeles, California 90017
tel 213.988.8802 ◦ fax 213.988.8803 ◦ www.fuscoe.com
REGISTERED PROFESSIONAL ENGINEER ANDREW JEFFERSON WILLIAMS No.C49881 Exp. 09/30/14 CIVIL STATE OF CALIFORNIA
Name Date

DEVELOPER:
Brookfield Residential

VESTING TENTATIVE TRACT MAP
TRACT NO. 72216
FOR CONDOMINIUM PURPOSES
CANDLELIGHT RESIDENTIAL
BUILDING PLAN SET - SITE PLAN

DRAWN:	JC
DESIGN:	AW
CHECKED:	AW
SCALE:	AS SHOWN
JOB NO.:	308.52.02
DATE:	05/20/14
SHEET	1 OF 9

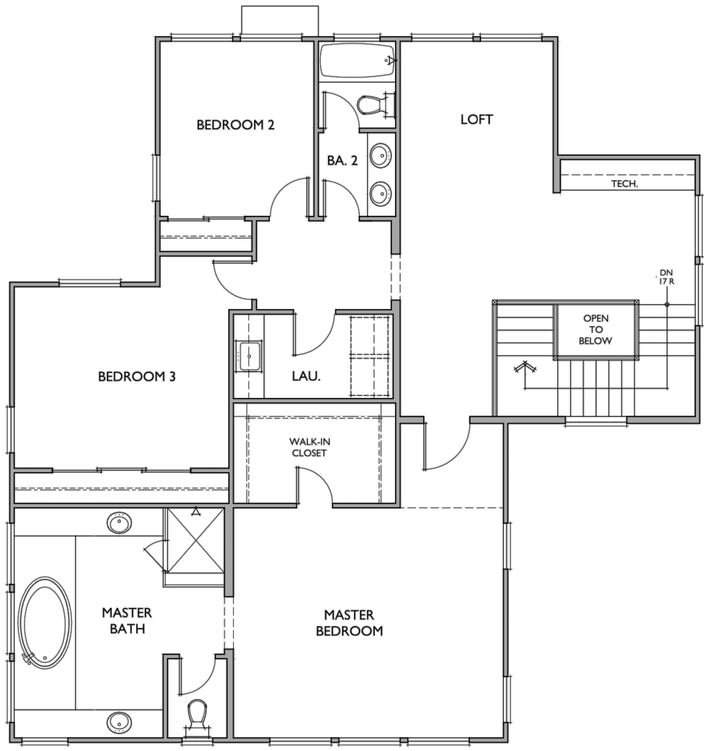

SECOND FLOOR

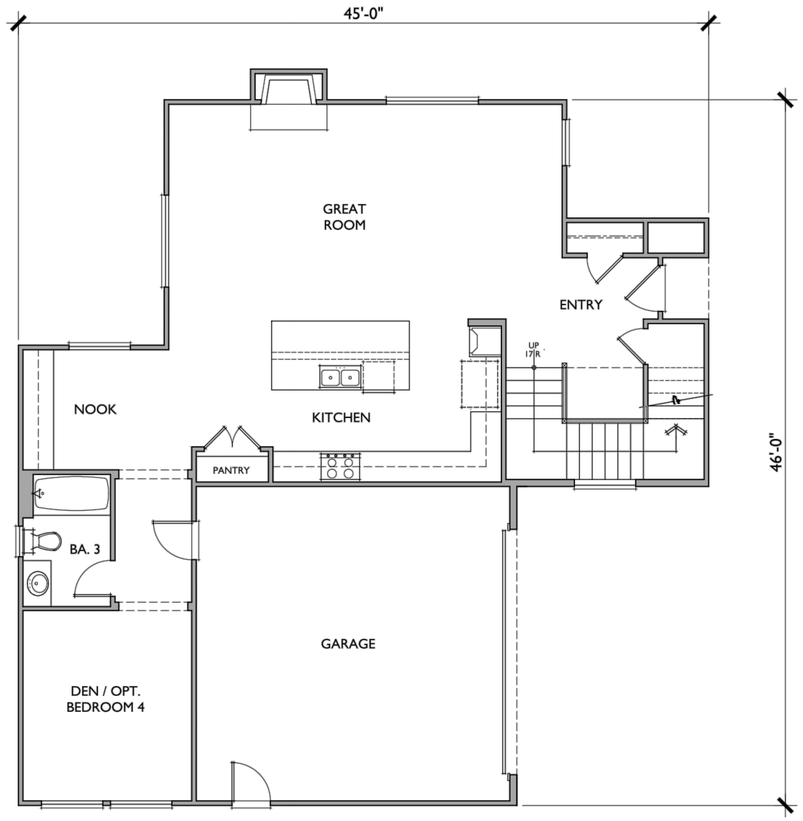

FIRST FLOOR

PLAN 1

PLAN 1

2,615 SQ. FT.
TARGET: 2,600 SQ. FT.
3 BEDROOMS / 3 BATHS
2 - CAR GARAGE

FLOOR AREA TABLE	
1ST FLOOR	1,130 SQ. FT.
2ND FLOOR	1,485 SQ. FT.
TOTAL	2,615 SQ. FT.
2 - BAY GARAGE	
COVERED PATIO	435 SQ. FT.

Bassenian | Lagoni
ARCHITECTURE • PLANNING • INTERIORS
2031 Orchard Drive, Suite 100 Newport Beach, CA USA 92660
tel. +1 949 553 9100 fax +1 949 553 0548
www.bassenianlagoni.com
Copyright 2012 Bassenian | Lagoni Architects

NO.	REVISIONS	APP'D.	DATE

PREPARED BY:
FUSCOE ENGINEERING
600 Wilshire, Suite 1470 Los Angeles, California 90017
tel 213.988.8802 • fax 213.988.8803 • www.fuscoe.com
REGISTERED PROFESSIONAL ENGINEER ANDREW JEFFERSON WILKINSON No.C49881 Exp. 09/30/14 CIVIL STATE OF CALIFORNIA
Name Date

DEVELOPER:
Brookfield Residential

VESTING TENTATIVE TRACT MAP
TRACT NO. 72216
FOR CONDOMINIUM PURPOSES
CANDLELIGHT RESIDENTIAL
BUILDING PLAN SET - PLAN 1

DRAWN:	JC
DESIGN:	AW
CHECKED:	AW
SCALE:	AS SHOWN
JOB NO.:	308.52.02
DATE:	05/20/14
SHEET	2 OF 9

P:\PROJECTS\308.52\ENG\ENTITLEMENTS\VESTING TENTATIVE TRACT MAP\ELEVATION EXHIBITS\Vm308252 SITE PLAN COVER FLOOR ELEVATION EXHIB Plotted by: Nora Jimenez

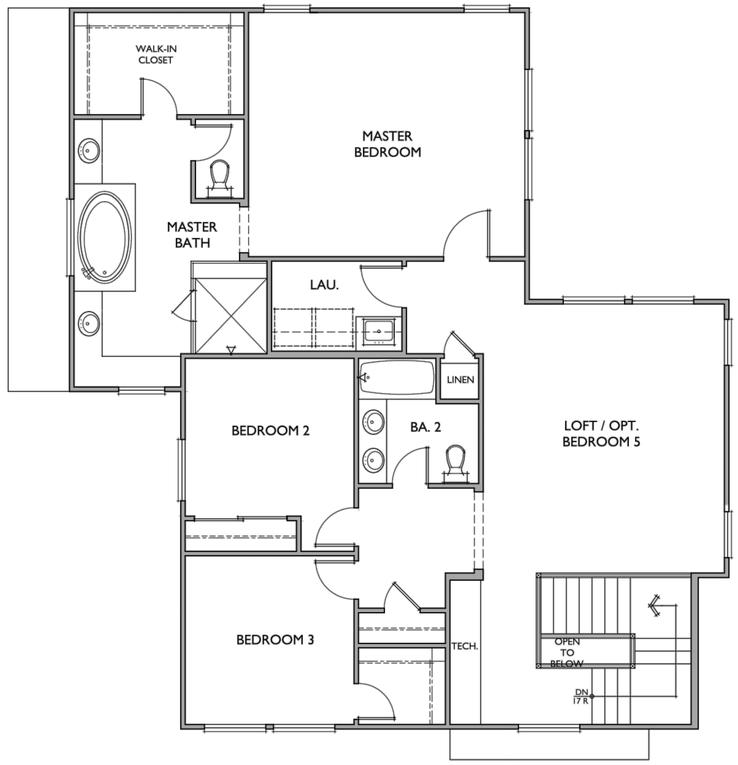

SECOND FLOOR

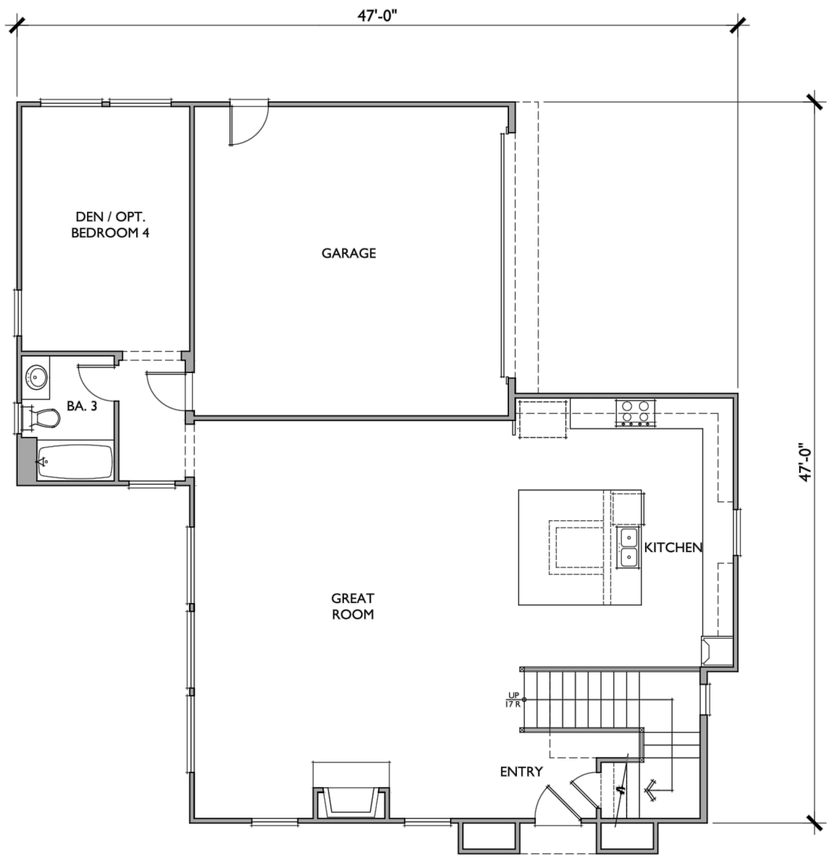

FIRST FLOOR

PLAN 2

2,746 SQ. FT.
TARGET: 2,750 SQ. FT.
3 BEDROOMS / 3 BATHS
2 - CAR GARAGE

FLOOR AREA TABLE	
1ST FLOOR	1,238 SQ. FT.
2ND FLOOR	1,508 SQ. FT.
TOTAL	2,746 SQ. FT.
2 - BAY GARAGE	
COVERED PATIO	428 SQ. FT.

Bassenian | Lagoni
ARCHITECTURE • PLANNING • INTERIORS
2031 Orchard Drive, Suite 100 Newport Beach, CA USA 92660
tel. +1 949 553 9100 fax +1 949 553 0548
www.bassenianlagoni.com
Copyright 2012 Bassenian | Lagoni Architects

NO.	REVISIONS	APP'D.	DATE

PREPARED BY:
FUSCOE ENGINEERING
600 Wilshire, Suite 1470,Los Angeles, California 90017
tel 213.988.8802 ◦ fax 213.988.8803 ◦ www.fuscoe.com
REGISTERED PROFESSIONAL ENGINEER ANDREW JEFFERSON WILLIAMS No.C49881 Exp. 09/30/14 CIVIL STATE OF CALIFORNIA
Name Date

DEVELOPER:
Brookfield Residential

VESTING TENTATIVE TRACT MAP
TRACT NO. 72216
FOR CONDOMINIUM PURPOSES
CANDLELIGHT RESIDENTIAL
BUILDING PLAN SET - PLAN 2

DRAWN:	JC
DESIGN:	AW
CHECKED:	AW
SCALE:	AS SHOWN
JOB NO.:	308.52.02
DATE:	05/20/14
SHEET	3 OF 9

P:\PROJECTS\308\SOLDEV\DNTITLEMENTS\VESTING TENTATIVE TRACT MAP\ELEVATION EXHIBITS\ve308520202 SITE PLAN COVER FLOOR ELEVATION EXHIB Plotted by: Nora Jimenez

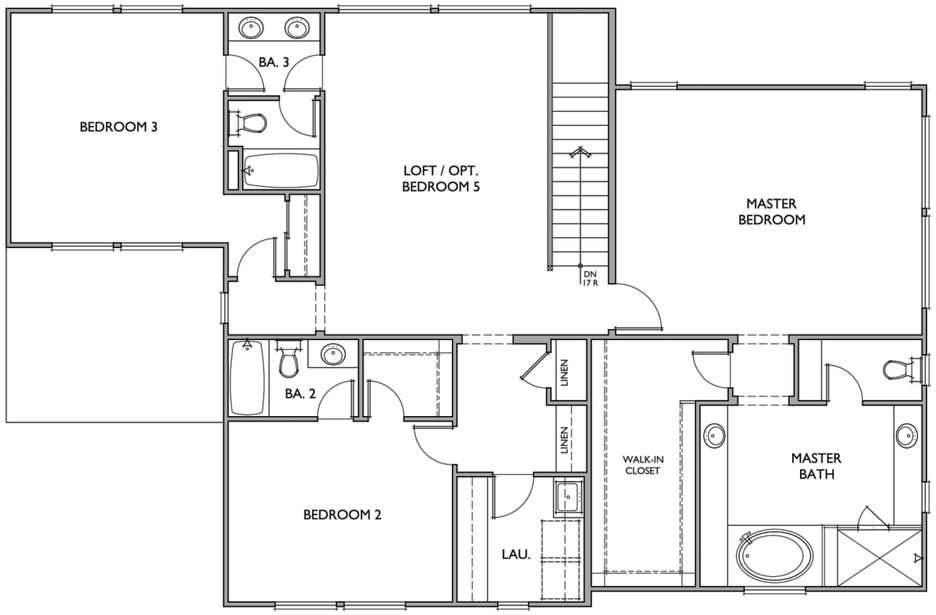

SECOND FLOOR

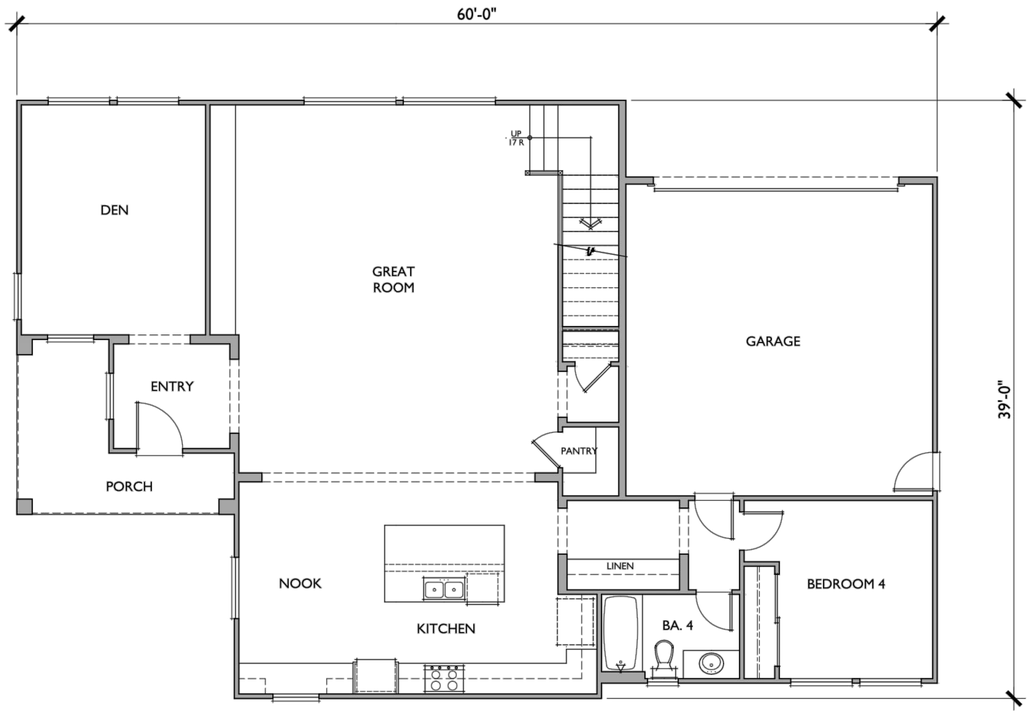

FIRST FLOOR

PLAN 3

PLAN 3

3,340 SQ. FT.
TARGET: 3,300 SQ. FT.
4 BEDROOMS / 4 BATHS
2 - CAR GARAGE

FLOOR AREA TABLE	
1ST FLOOR	1,524 SQ. FT.
2ND FLOOR	1,816 SQ. FT.
TOTAL	3,340 SQ. FT.
2 - BAY GARAGE	
COVERED PATIO	422 SQ. FT.

Bassenian | Lagoni
ARCHITECTURE • PLANNING • INTERIORS
2031 Orchard Drive, Suite 100 Newport Beach, CA USA 92660
tel. +1 949 553 9100 fax +1 949 553 0548
www.bassenianlagoni.com

Copyright 2012 Bassenian | Lagoni Architects

NO.	REVISIONS	APP'D.	DATE

PREPARED BY:
FUSCOE ENGINEERING
600 Wilshire, Suite 1470,Los Angeles, California 90017
tel 213.988.8802 ◦ fax 213.988.8803 ◦ www.fuscoe.com
REGISTERED PROFESSIONAL ENGINEER — ANDREW JEFFERSON WILLIAMS — No.C49881 — Exp. 09/30/14 — CIVIL — STATE OF CALIFORNIA
Name Date

DEVELOPER:
Brookfield Residential

VESTING TENTATIVE TRACT MAP
TRACT NO. 72216
FOR CONDOMINIUM PURPOSES
CANDLELIGHT RESIDENTIAL
BUILDING PLAN SET - PLAN 3

DRAWN:	JC
DESIGN:	AW
CHECKED:	AW
SCALE:	AS SHOWN
JOB NO.:	308.52.02
DATE:	05/20/14

P:\PROJECTS\308\02\ENG\ENTITLEMENTS\VESTING TENTATIVE TRACT MAP\ELEVATION EXHIBITS\tr30852202 SITE PLAN COVER FLOOR ELEVATION EXHIB Posted by: Nora Jimenez

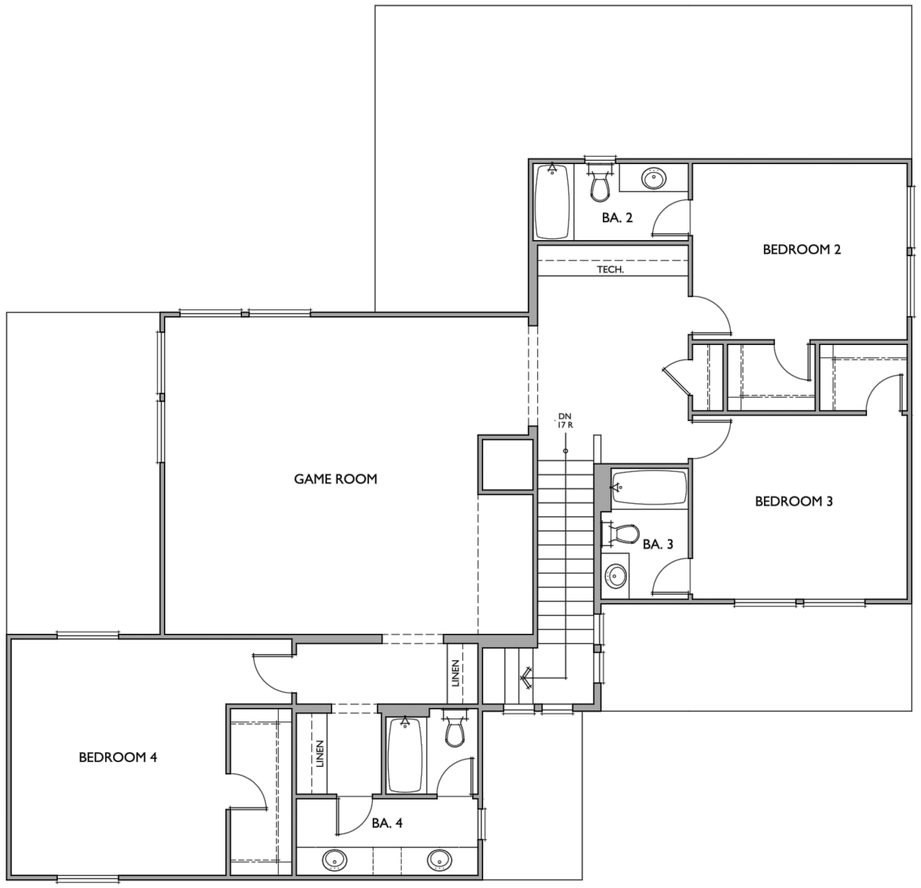

SECOND FLOOR

FIRST FLOOR

PLAN 4

3,844 SQ. FT.
TARGET: 3,800 SQ. FT.
4 BEDROOMS / 4 BATHS
2 - CAR GARAGE

FLOOR AREA TABLE

1ST FLOOR	2,149 SQ. FT.
2ND FLOOR	1,695 SQ. FT.
TOTAL	3,844 SQ. FT.
2 - BAY GARAGE	
COVERED PATIO	426 SQ. FT.

Bassenian | Lagoni
ARCHITECTURE • PLANNING • INTERIORS
2031 Orchard Drive, Suite 100 Newport Beach, CA USA 92660
tel. +1 949 553 9100 fax +1 949 553 0548
www.bassenianlagoni.com
Copyright 2012 Bassenian | Lagoni Architects

NO.	REVISIONS	APP'D.	DATE

PREPARED BY:
FUSCOE ENGINEERING
600 Wilshire, Suite 1470,Los Angeles, California 90017
tel 213.988.8802 ◦ fax 213.988.8803 ◦ www.fuscoe.com
REGISTERED PROFESSIONAL ENGINEER — ANDREW JEFFERSON WILLIAMS — No.C49881 — Exp. 09/30/14 — CIVIL — STATE OF CALIFORNIA
Name Date

DEVELOPER:
Brookfield Residential

VESTING TENTATIVE TRACT MAP
TRACT NO. 72216
FOR CONDOMINIUM PURPOSES
CANDLELIGHT RESIDENTIAL
BUILDING PLAN SET - PLAN 4

DRAWN:	JC
DESIGN:	AW
CHECKED:	AW
SCALE:	AS SHOWN
JOB NO.:	308.52.02
DATE:	05/20/14
SHEET	5 OF 9

P:\PROJECTS\308\52\ENG\ENTITLEMENTS\VESTING TENTATIVE TRACT MAP\ELEVATION EXHIBITS\VH308502 SITE PLAN COVER FLOOR ELEVATION EXHIB Plotted by: Nora Jimenez

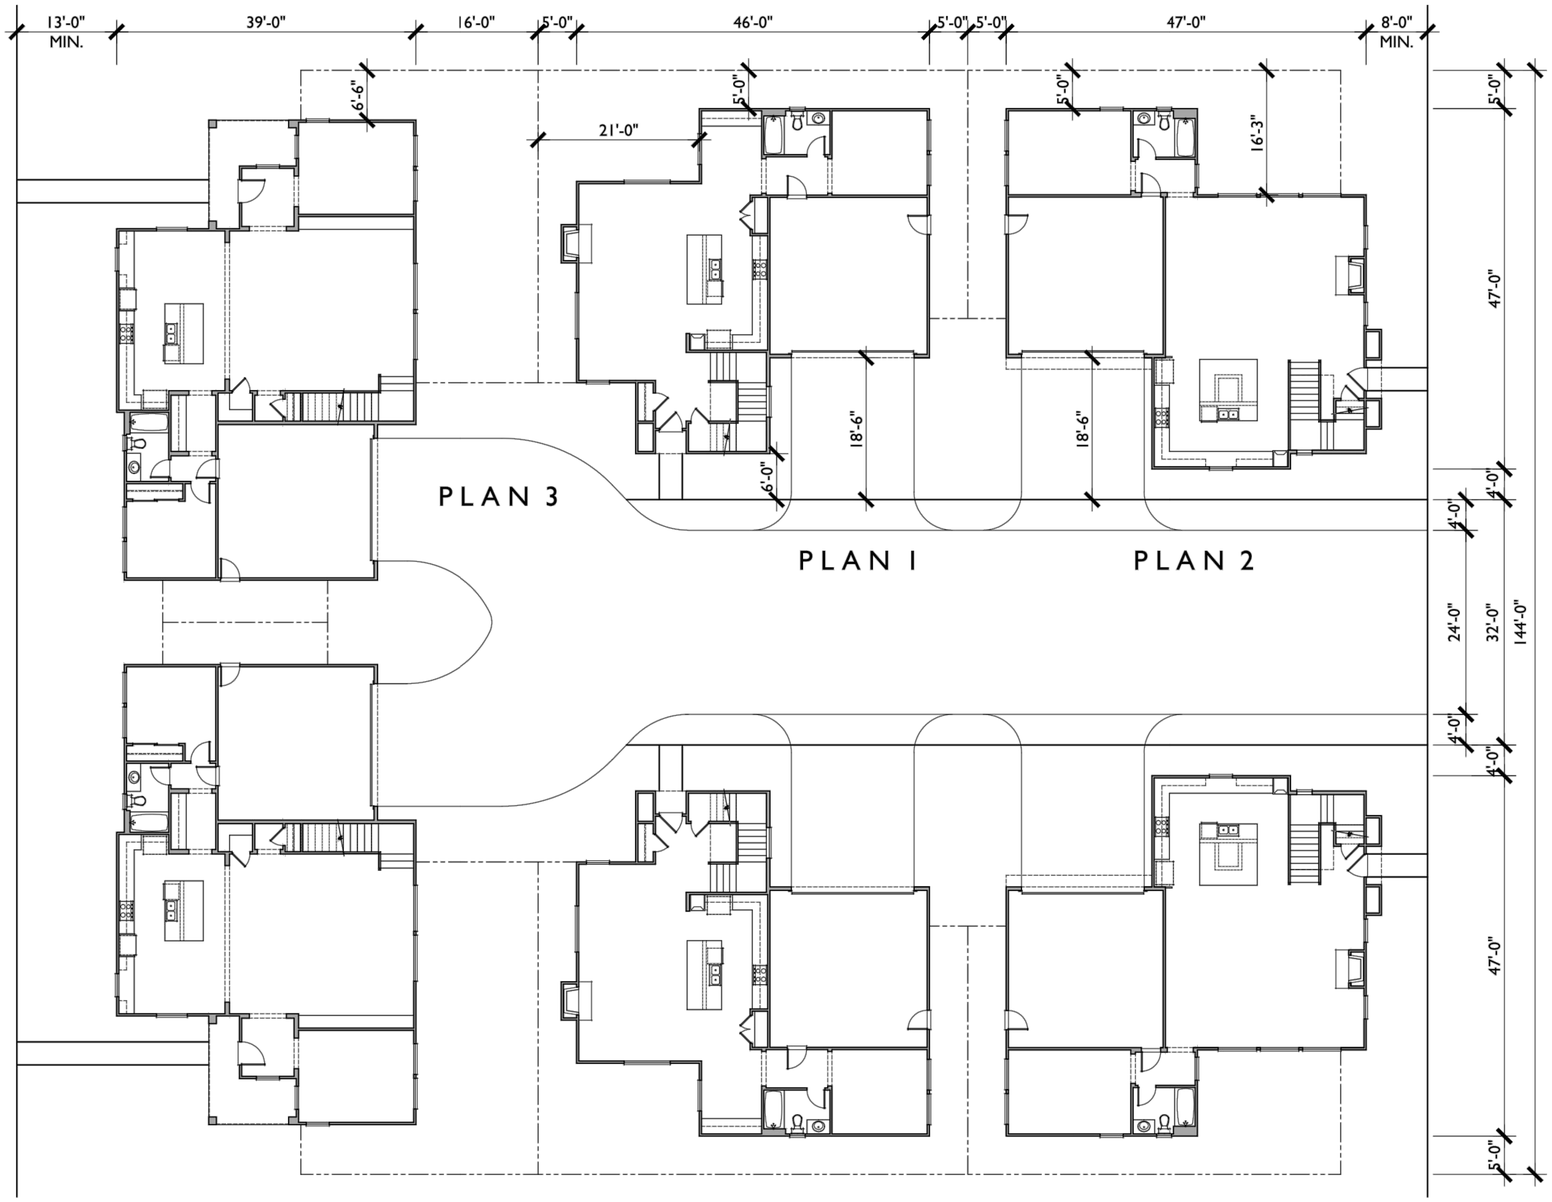

TYPICAL 6-HOME CLUSTER :
CANDLELIGHT DRIVE EDGE

North

Bassenian | Lagoni
ARCHITECTURE • PLANNING • INTERIORS
2031 Orchard Drive, Suite 100 Newport Beach, CA USA 92660
tel. +1 949 553 9100 fax +1 949 553 0548
www.bassenianlagoni.com

Copyright 2012 Bassenian | Lagoni Architects

NO.	REVISIONS	APP'D.	DATE

PREPARED BY:
FUSCOE ENGINEERING
600 Wilshire, Suite 1470,Los Angeles, California 90017
tel 213.988.8802 ◦ fax 213.988.8803 ◦ www.fuscoe.com
REGISTERED PROFESSIONAL ENGINEER — JASON JEFFERSON WILLIAMS — No.C49881 — Exp. 09/30/14 — CIVIL — STATE OF CALIFORNIA
Name Date

DEVELOPER:
Brookfield Residential

VESTING TENTATIVE TRACT MAP
TRACT NO. 72216
FOR CONDOMINIUM PURPOSES
CANDLELIGHT RESIDENTIAL
BUILDING PLAN SET
TYPICAL 6 - HOME CLUSTER

DRAWN:	JC
DESIGN:	AW
CHECKED:	AW
SCALE:	AS SHOWN
JOB NO.:	308.52.02
DATE:	05/20/14

SHEET 6 OF 9

P:\PROJECTS\308\52\ENG\ENTITLEMENTS\VESTING TENTATIVE TRACT MAP\ELEVATION EXHIBITS\VH308520202 SITE PLAN COVER FLOOR ELEVATION EXHIB Plotted by: Nora Jimenez

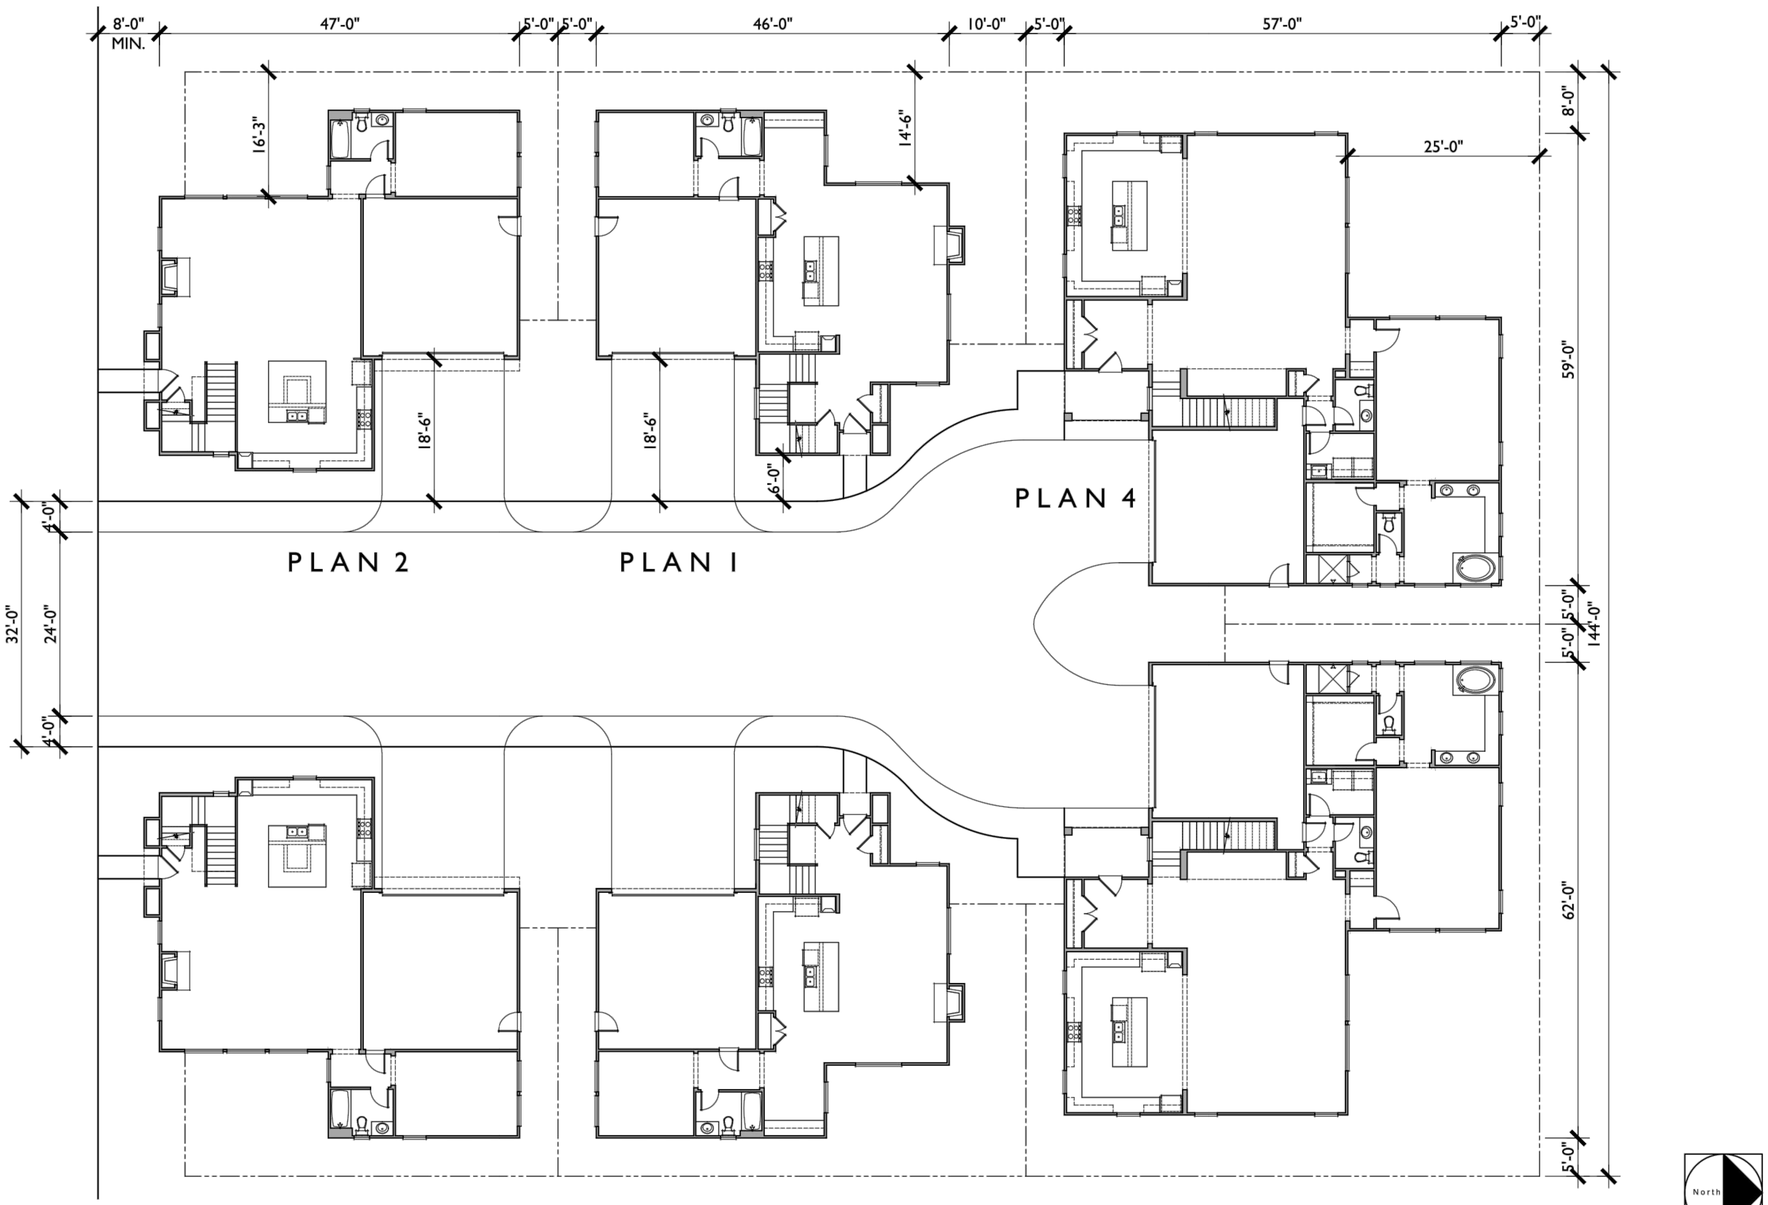

TYPICAL 6-HOME CLUSTER :
SCU CAMPUS AND FIRST STREET SITE EDGE

Bassenian | Lagoni
ARCHITECTURE • PLANNING • INTERIORS
2031 Orchard Drive, Suite 100 Newport Beach, CA USA 92660
tel. +1 949 553 9100 fax +1 949 553 0548
www.bassenianlagoni.com

Copyright 2012 Bassenian | Lagoni Architects

NO.	REVISIONS	APP'D.	DATE

PREPARED BY: FUSCOE ENGINEERING
600 Wilshire, Suite 1470,Los Angeles, California 90017
tel 213.988.8802 ◦ fax 213.988.8803 ◦ www.fuscoe.com
Name Date
REGISTERED PROFESSIONAL ENGINEER ANDREW JEFFERSON WILSON No.C49881 Exp. 09/30/14 CIVIL STATE OF CALIFORNIA

DEVELOPER: Brookfield Residential

VESTING TENTATIVE TRACT MAP
TRACT NO. 72216
FOR CONDOMINIUM PURPOSES
CANDLELIGHT RESIDENTIAL
BUILDING PLAN SET
TYPICAL 6 - HOME CLUSTER

DRAWN:	JC
DESIGN:	AW
CHECKED:	AW
SCALE:	AS SHOWN
JOB NO.:	308.52.02
DATE:	05/20/14

P:\PROJECTS\308\52\ENG\ENTITLEMENTS\VESTING TENTATIVE TRACT MAP\ELEVATION EXHIBITS\Vol3\05252 SITE PLAN COVER FLOOR ELEVATION EXHIB Plotted by: Nora Jimenez

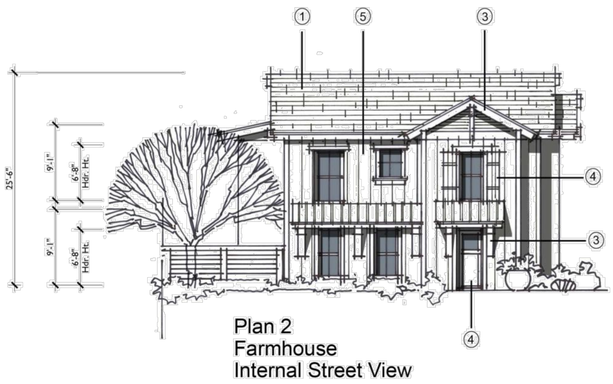

Plan 2
Farmhouse
Internal Street View

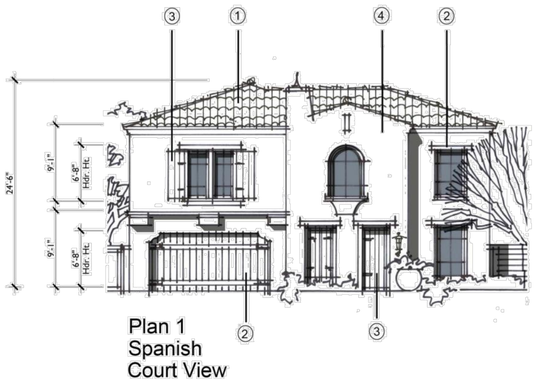

Plan 1
Spanish
Court View

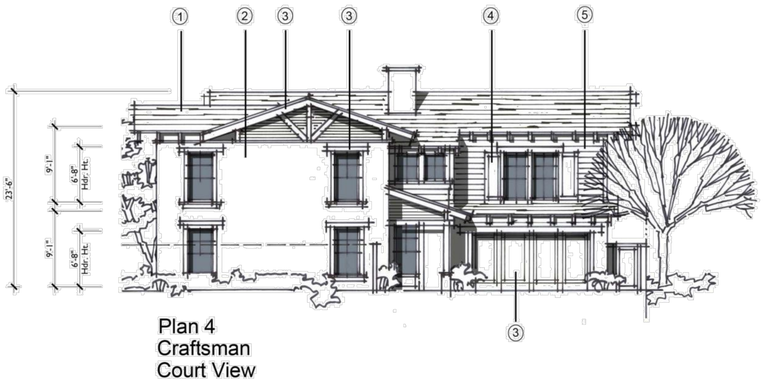

Plan 4
Craftsman
Court View

0 4 8 16
Scale: 1/8"=1'-0"

Conceptual Elevations

Candlelight Drive Cluster Court Views

Los Angeles County, California

Bassenian | Lagoni
ARCHITECTURE • PLANNING • INTERIORS
2031 Orchard Drive, Suite 100 Newport Beach, CA USA 92660
tel. +1 949 553 9100 fax +1 949 553 0548
www.bassenianlagoni.com

Copyright 2012 Bassenian | Lagoni Architects

NO.	REVISIONS	APP'D.	DATE

PREPARED BY:
FUSCOE ENGINEERING
600 Wilshire, Suite 1470,Los Angeles, California 90017
tel 213.988.8802 ◦ fax 213.988.8803 ◦ www.fuscoe.com
REGISTERED PROFESSIONAL ENGINEER ANDREW JEFFERSON WILLIAMS No.C49881 Exp. 09/30/14 CIVIL STATE OF CALIFORNIA
Name Date

DEVELOPER:
Brookfield Residential

VESTING TENTATIVE TRACT MAP
TRACT NO. 72216
FOR CONDOMINIUM PURPOSES
CANDLELIGHT RESIDENTIAL
BUILDING PLAN SET
CONCEPTUAL ELEVATIONS

DRAWN:	JC
DESIGN:	AW
CHECKED:	AW
SCALE:	AS SHOWN
JOB NO.:	308.52.02
DATE:	05/20/14

SHEET 8 OF 9

P:\PROJECTS\308\52\ENG\ENTITLEMENTS\VESTING TENTATIVE TRACT MAP\ELEVATION EXHIBITS\VH308S202 SITE PLAN COVER FLOOR ELEVATION EXHIB Plotted by: Nora Jimenez

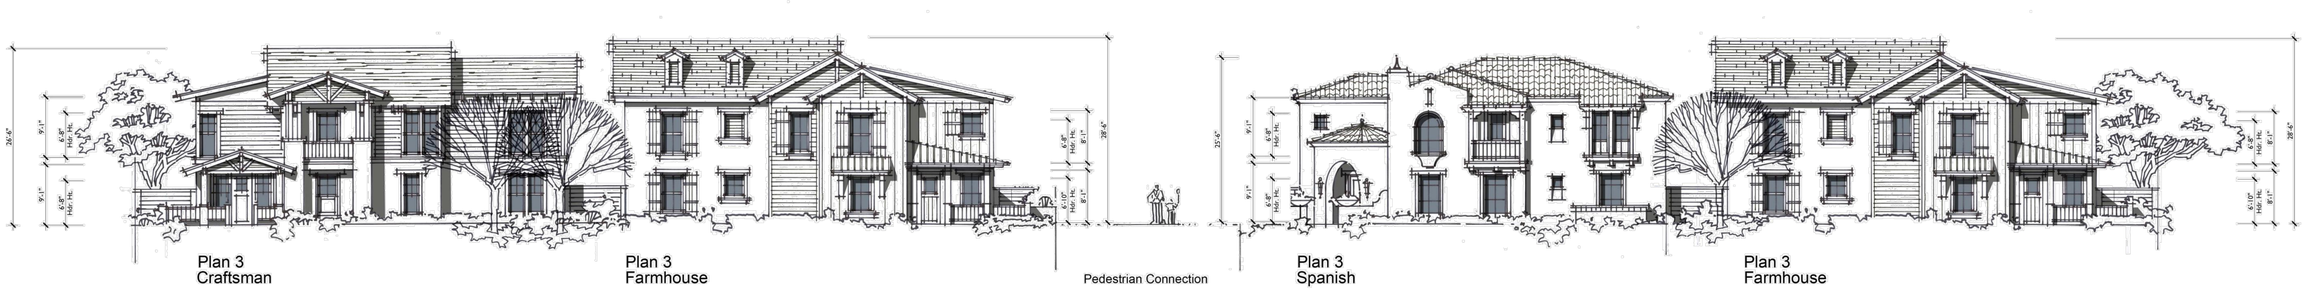

Conceptual Elevations

Candlelight Drive Street Scene

Los Angeles County, California

Bassenian | Lagoni
ARCHITECTURE • PLANNING • INTERIORS
2031 Orchard Drive, Suite 100 Newport Beach, CA USA 92660
tel. +1 949 553 9100 fax +1 949 553 0548
www.bassenianlagoni.com

Copyright 2012 Bassenian | Lagoni Architects

NO.	REVISIONS	APP'D.	DATE

PREPARED BY:

FUSCOE ENGINEERING
600 Wilshire, Suite 1470,Los Angeles, California 90017
tel 213.988.8802 ▫ fax 213.988.8803 ▫ www.fuscoe.com

REGISTERED PROFESSIONAL ENGINEER — JASON JEFFERSON WILLIAMS — No.C49881 — EXP. 09/30/14 — CIVIL — STATE OF CALIFORNIA

Name Date

DEVELOPER:

Brookfield Residential

VESTING TENTATIVE TRACT MAP
TRACT NO. 72216
FOR CONDOMINIUM PURPOSES
CANDLELIGHT RESIDENTIAL
BUILDING PLAN SET
CONCEPTUAL ELEVATIONS

DRAWN:	JC
DESIGN:	AW
CHECKED:	AW
SCALE:	AS SHOWN
JOB NO.:	308.52.02
DATE:	05/20/14

SHEET 9 OF 9

P:\PROJECTS\308\52\LDVO\ENTITLEMENTS\VESTING TENTATIVE TRACT MAP\ELEVATION EXHIBITS\VH308202 SITE PLAN COVER FLOOR ELEVATION EXHIB Plotted by: Nora Jimenez