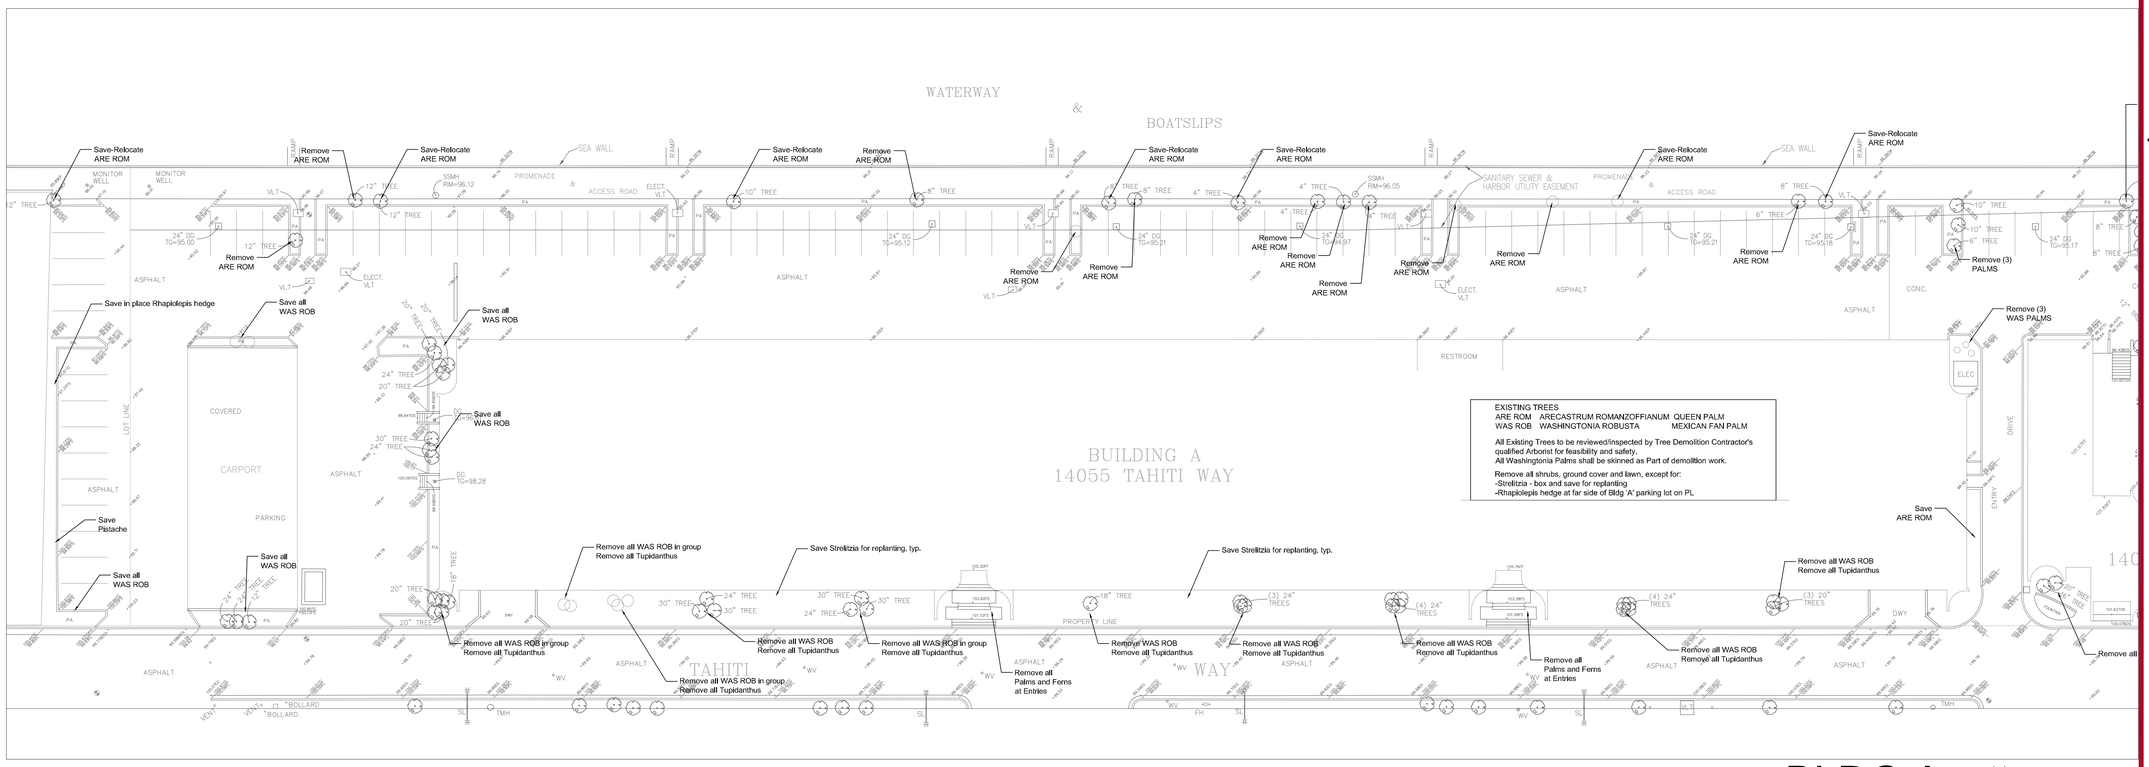

BLDG A

SCALE: 1" = 20'

NORTH

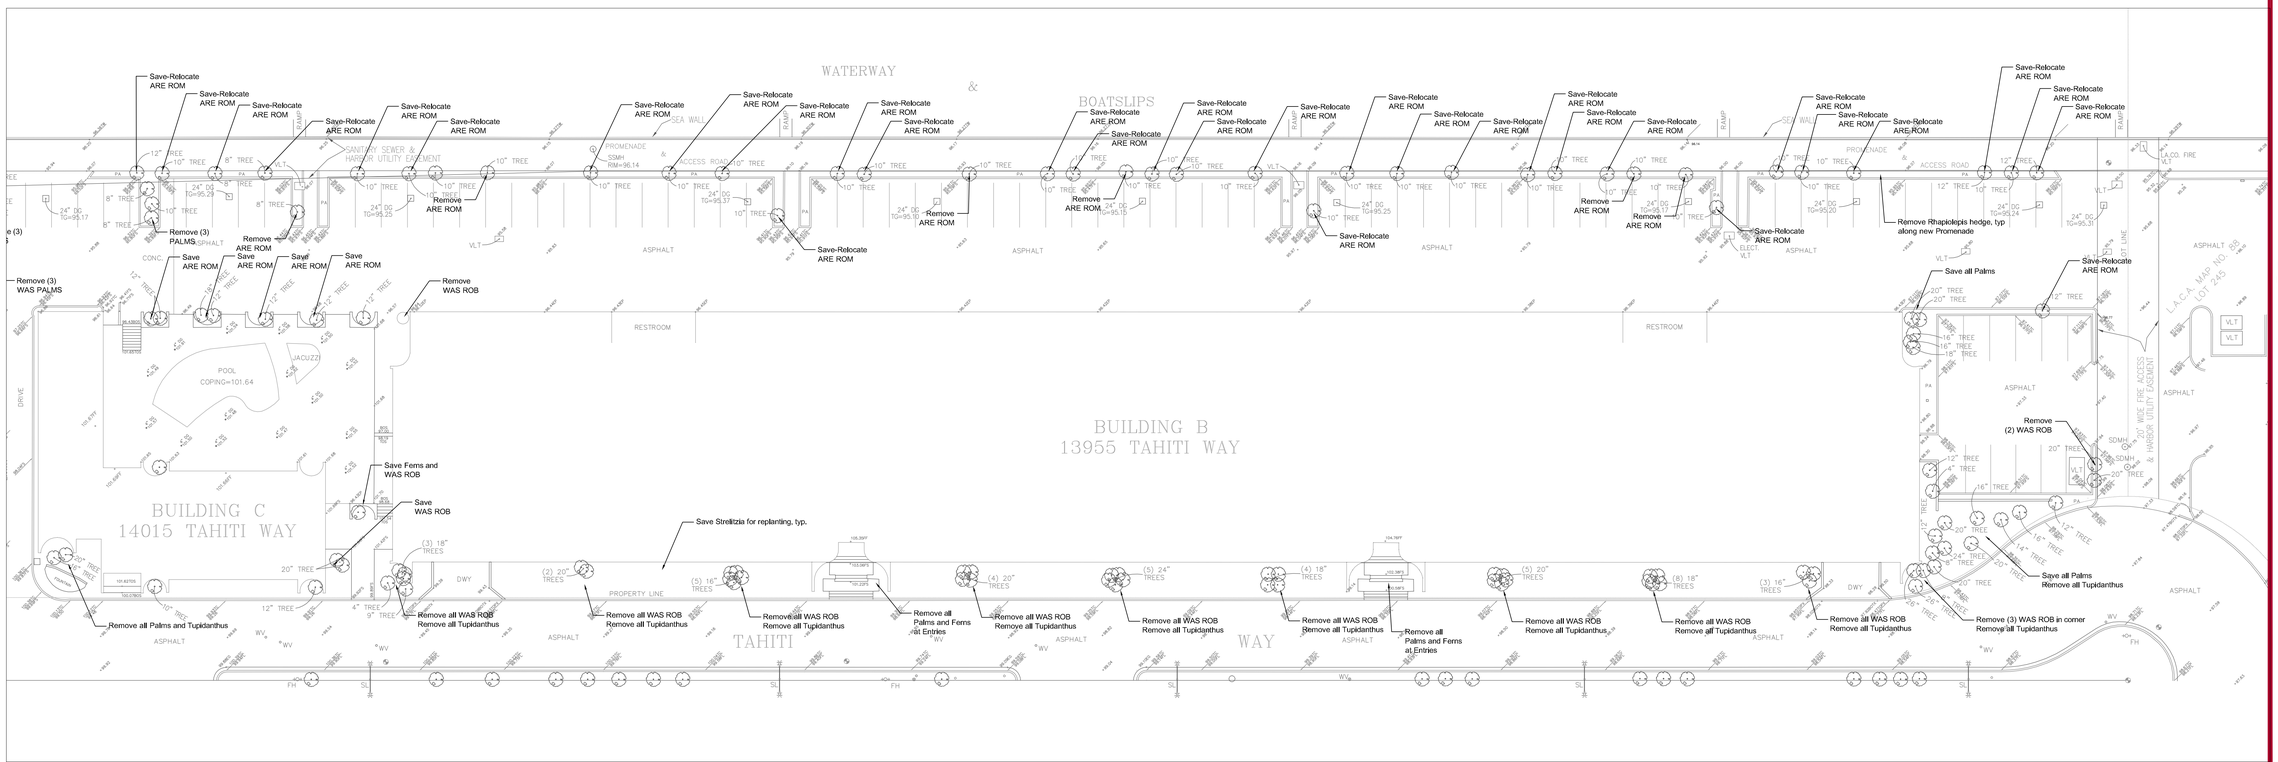

BLDG B & BLDG C (CLUB HOUSE)

SCALE: 1" = 20'

NORTH

L.A. GROUP
Design Works
Landscape Architecture
22110 Clarendon St. Suite 202
Woodland Hills, CA 91367
p 818.251-9718 f 818.251-9719
email: DesignWorks@lagroupinc.net

THE BAY CLUB - MARINA DEL REY

13955, 14015 & 14055 TAHITI WAY
MARINA DEL REY, CA
Assessor's I.D. # 4224-002-900

for
DECRON PROPERTIES CORP.
6222 WILSHIRE BLVD, SUITE 650, LOS ANGELES, CA 90048

Issue	Description	Date
1	Progress	08-29-2011
2	PC SUBMITTAL	09-22-2011
3	BID SET	11-21-2011
5	CO. PLAN CHECK SUB. 2	5-02-2012
6	CO. PLAN CHECK SUB. 3	6-28-2012

Date *

Drawn By

Sheet Title
SITE
LANDSCAPE
DEMOLITION
PLAN

LS 1202020001

Job No. 4132

Sheet No.

L-2