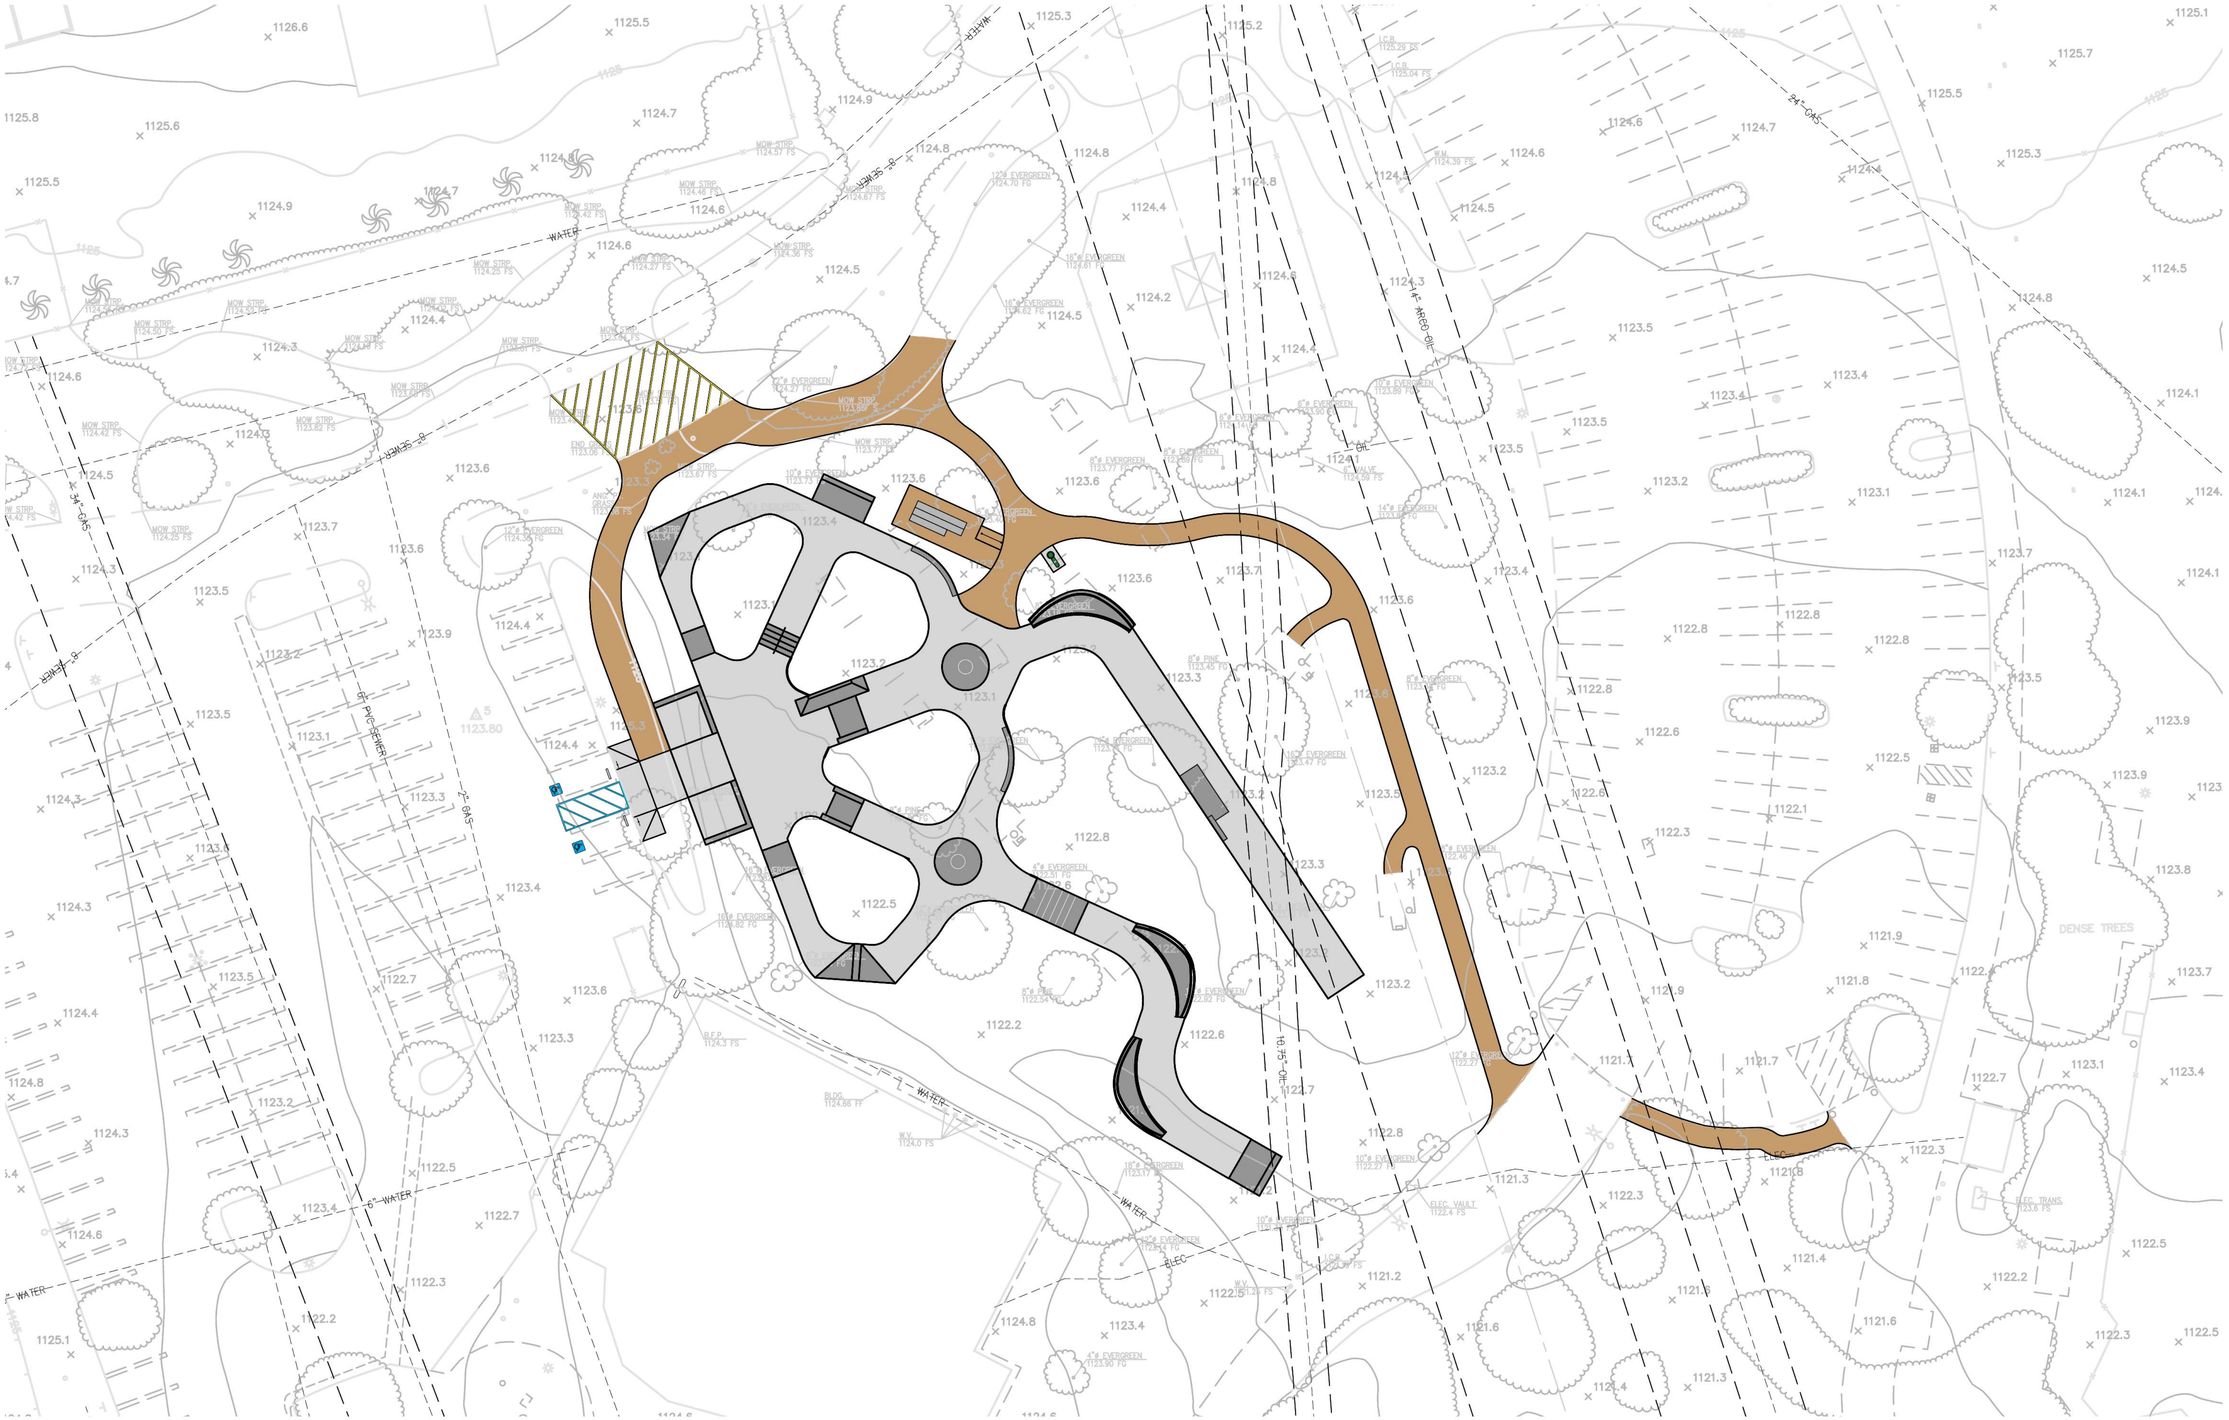

2/17/15

RJM DESIGN GROUP

0 10' 20' 40'

SKATEPARK CONCEPT PLAN

CASTAIC SKATEPARK

COUNTY OF LOS ANGELES, CALIFORNIA

THIS DOCUMENT IS THE PROPERTY OF RJM DESIGN GROUP, INC., AND NO PART THEREOF SHALL BE USED, REUSED, OR MODIFIED WITHOUT THE WRITTEN CONSENT OF RJM DESIGN GROUP, INC. © 2013 RJM Design Group, Inc. All rights reserved.