
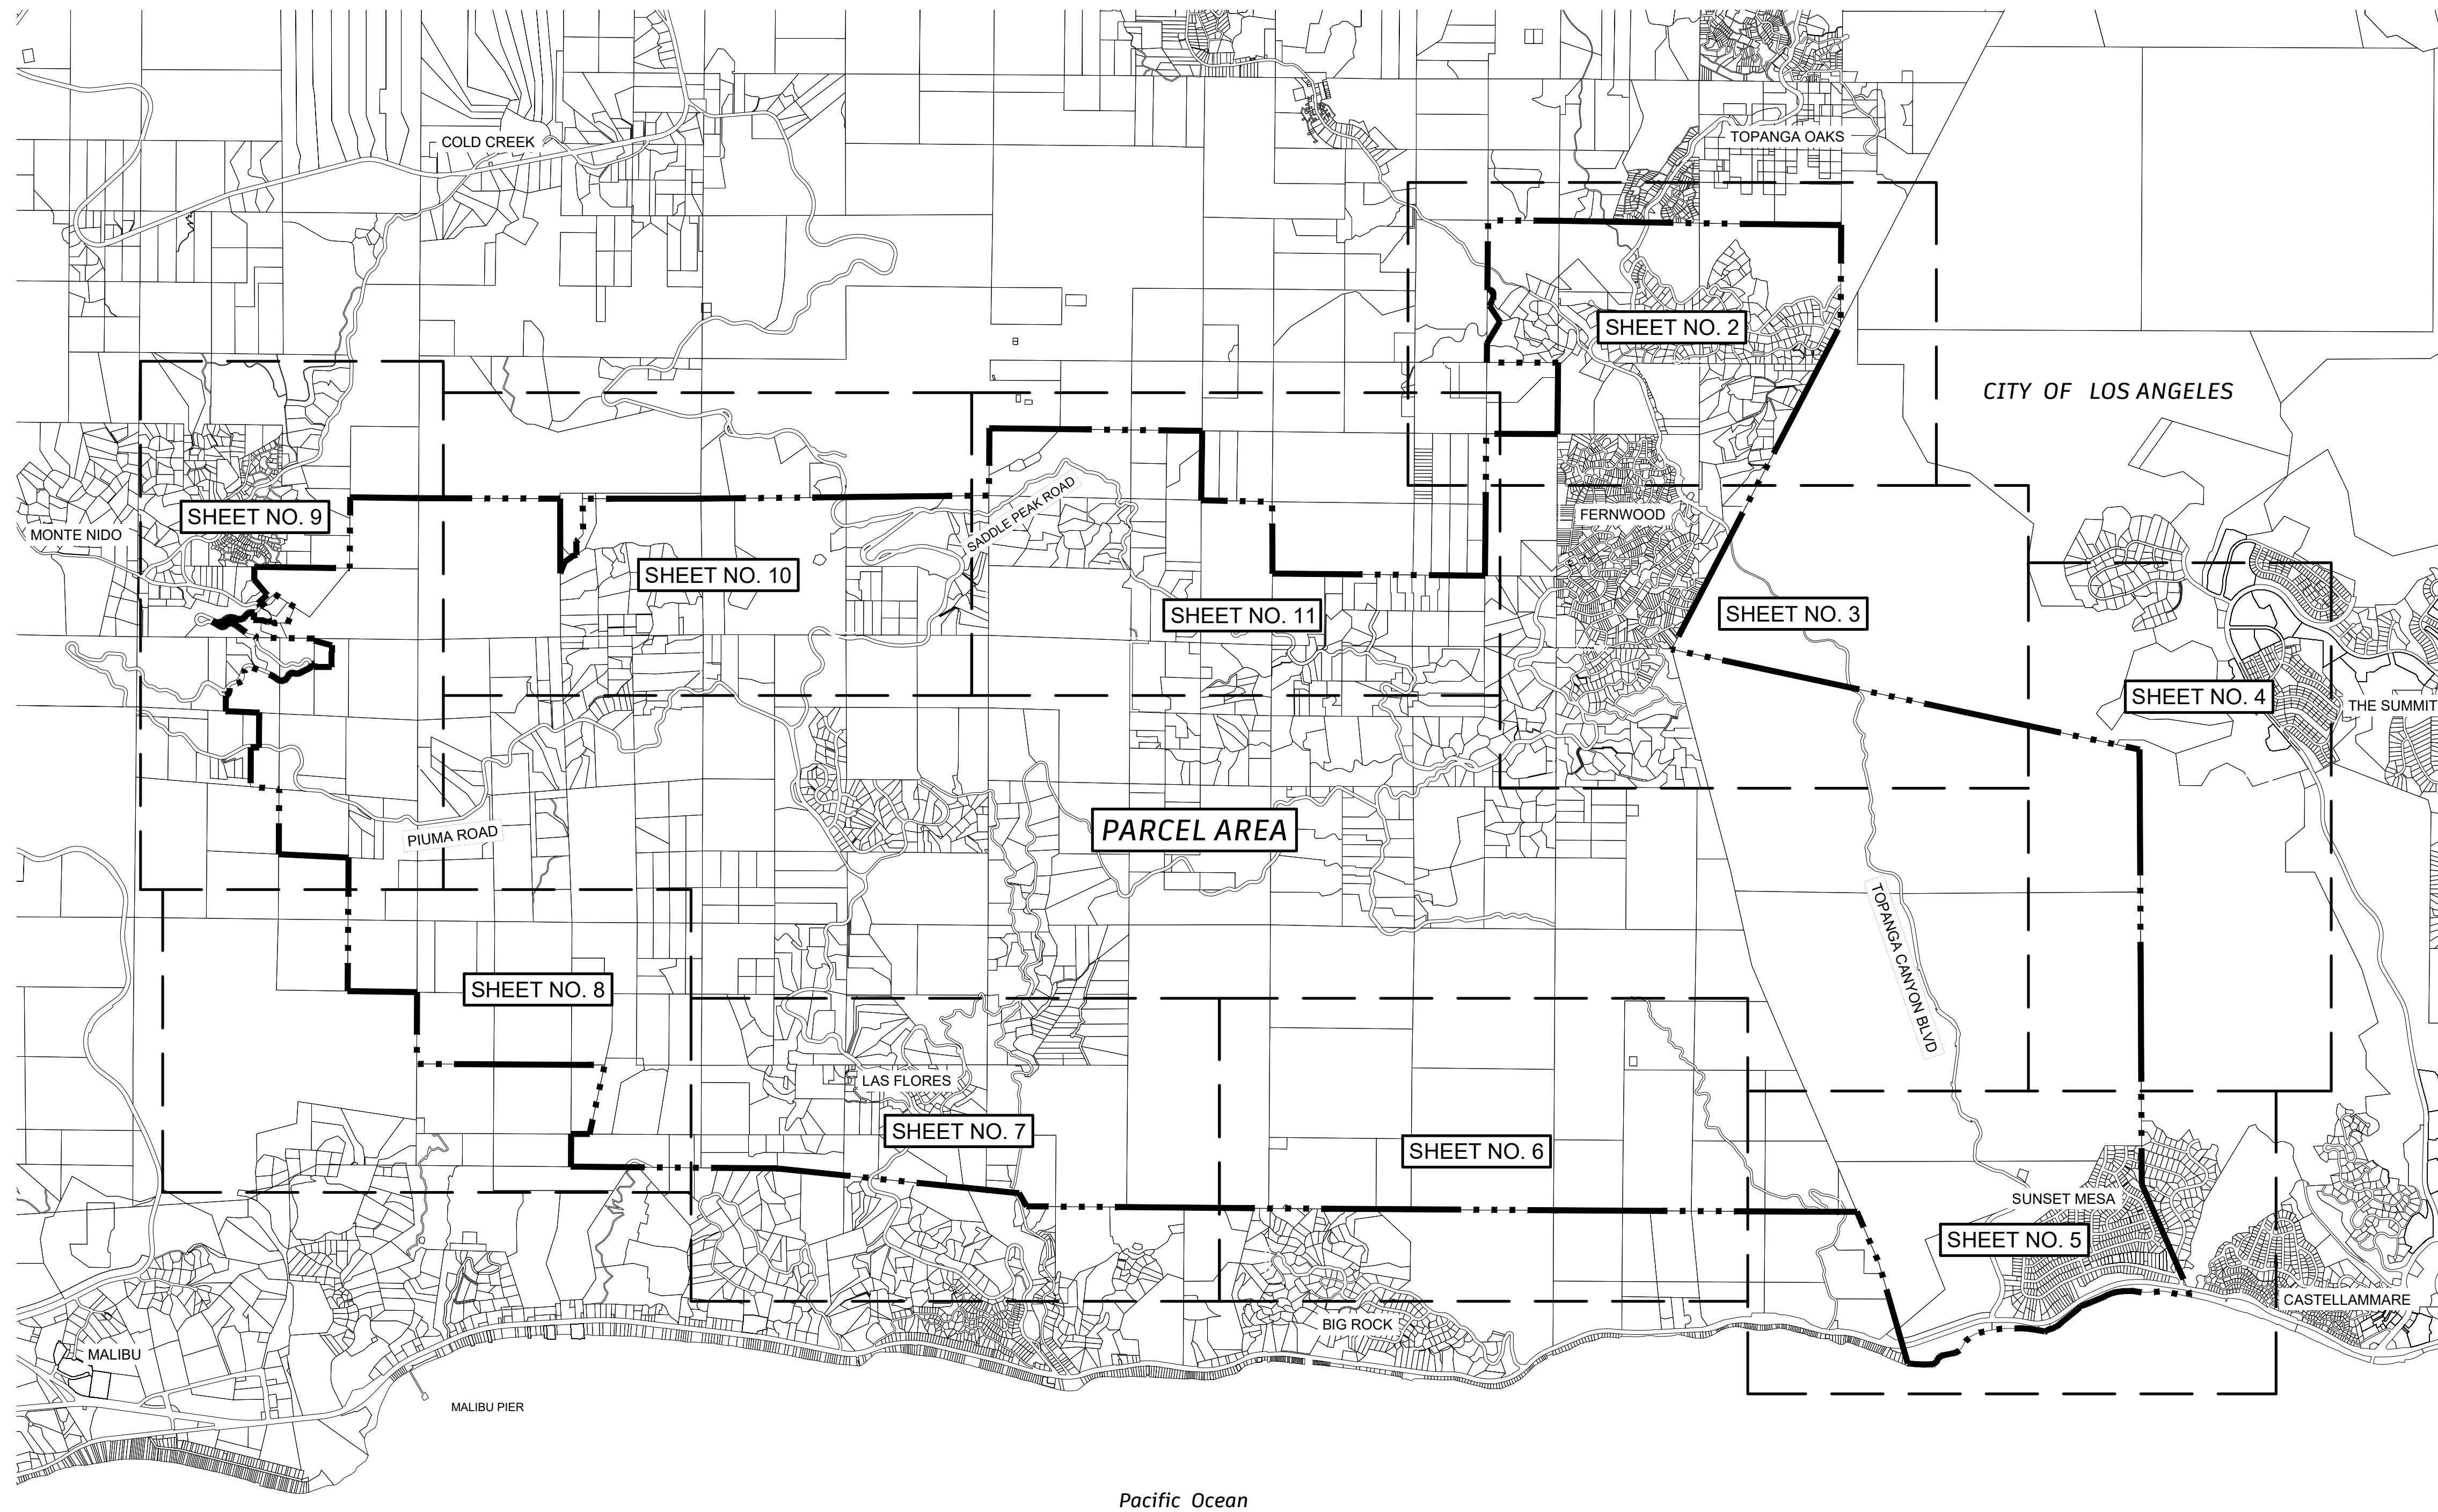
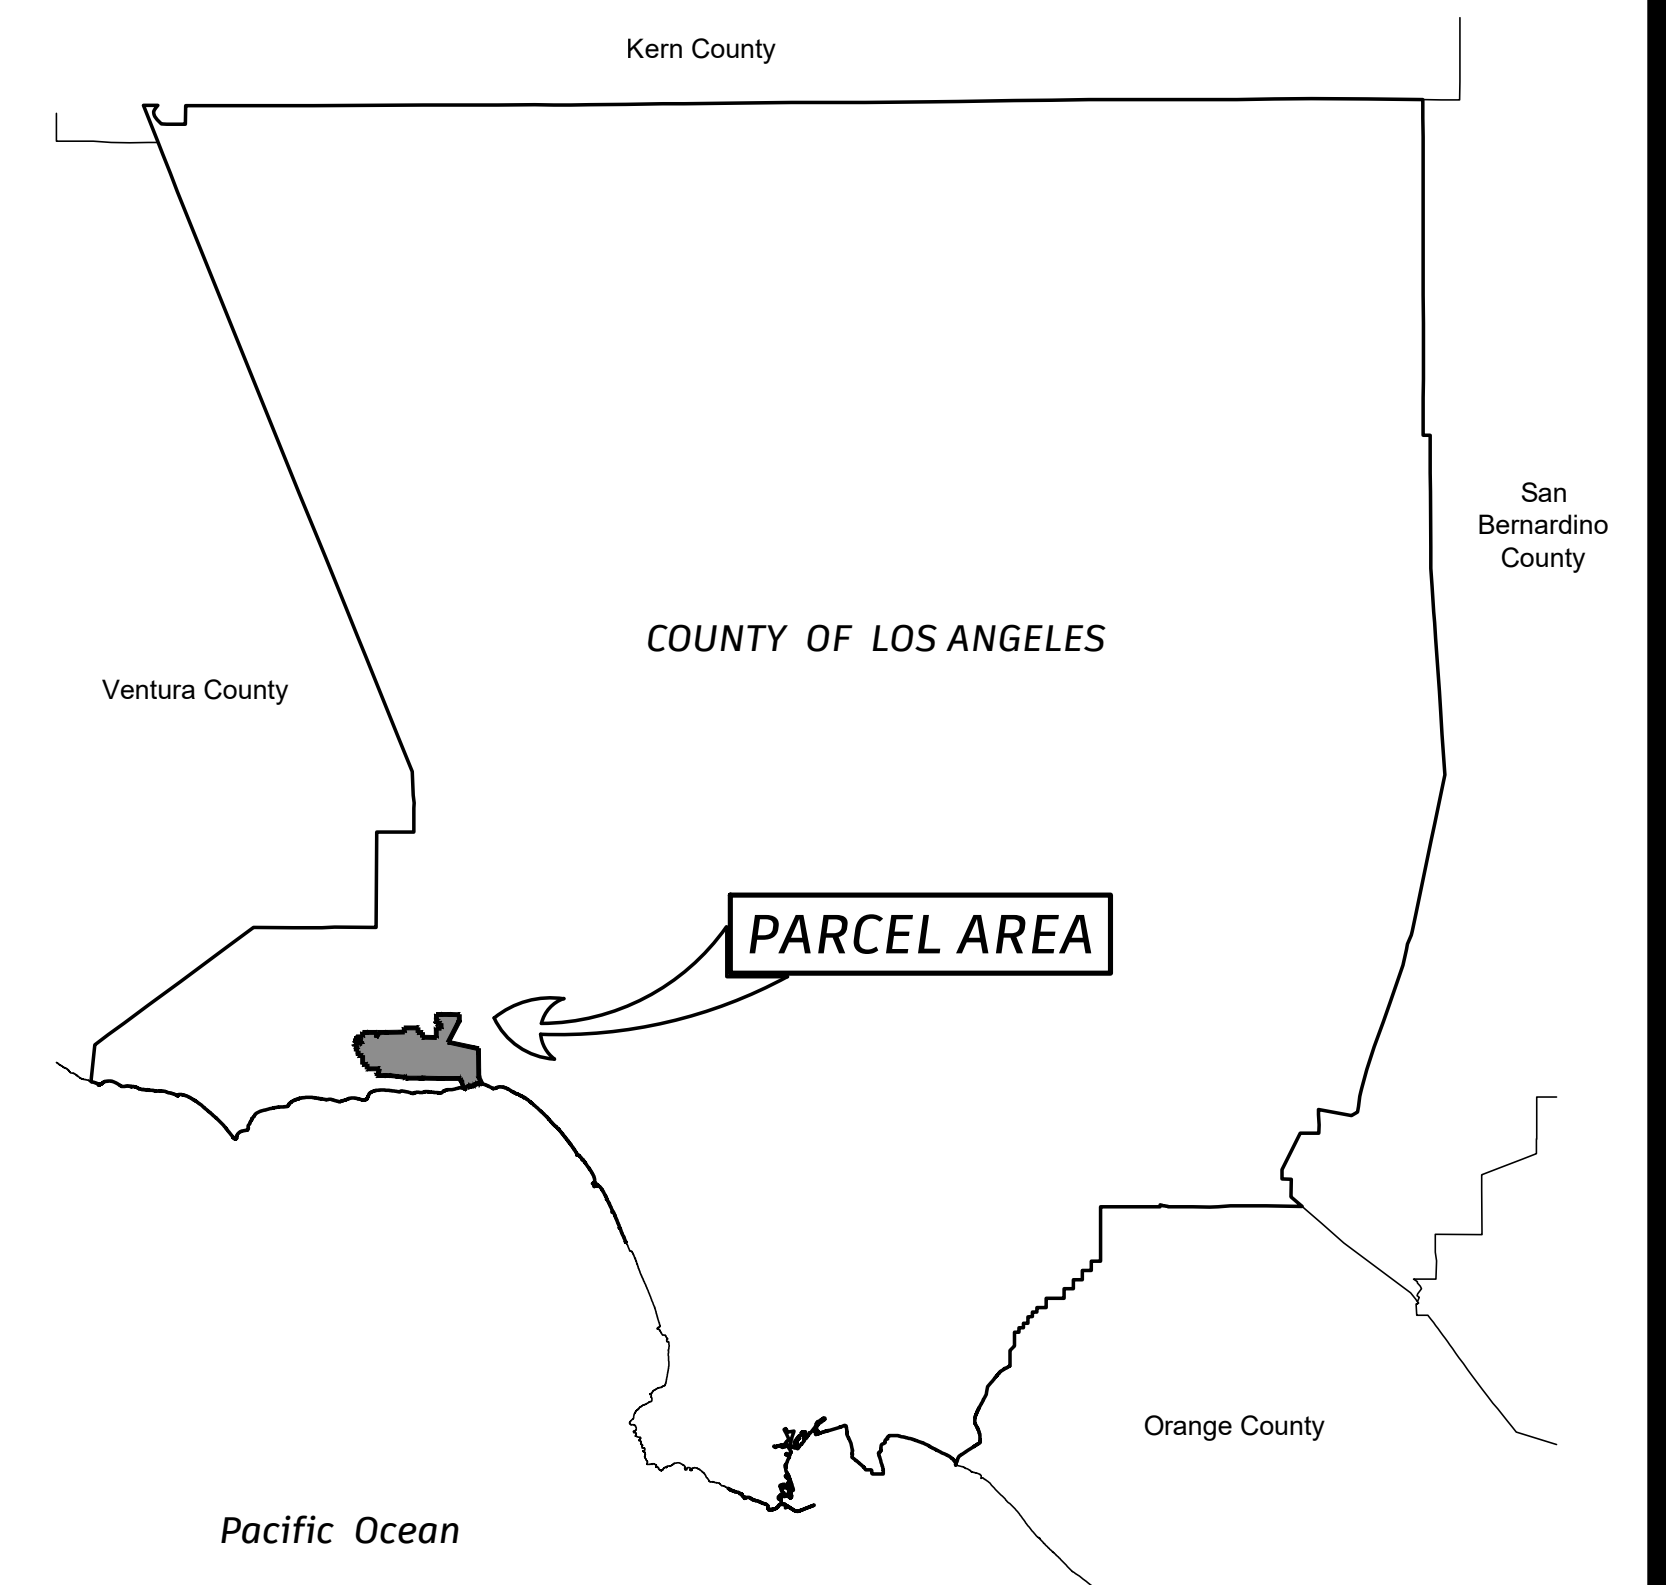


Sheet Index Map

Not to Scale

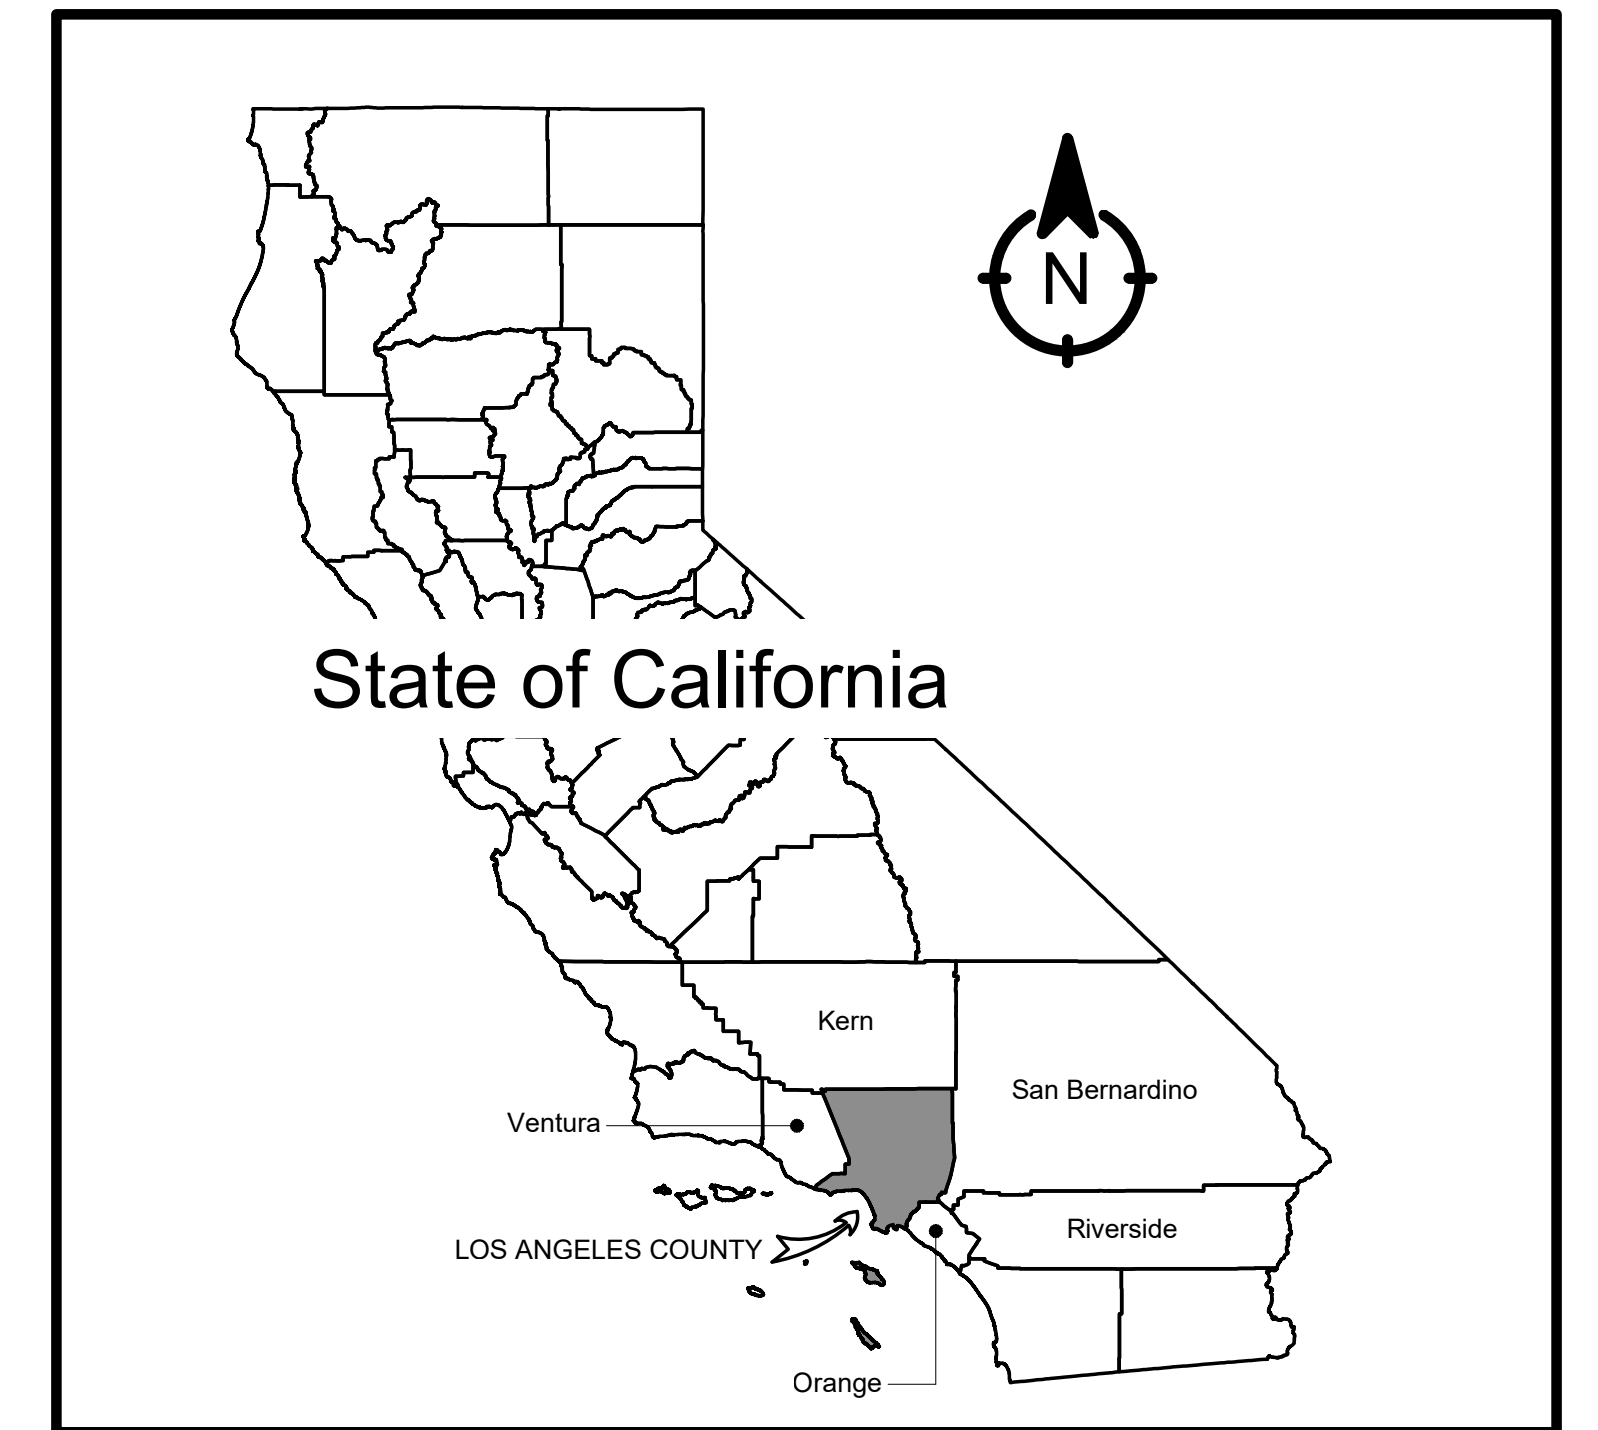


Randall Scott West
RANDELL SCOTT WEST
11/24/25
DATED

PREPARED BY:
Blair, Church & Flynn
CONSULTING ENGINEERS
451 Clovis Avenue, Suite 200
Clovis, California 93612
Tel (559) 326-1400
Fax (559) 326-1500

PREPARED FOR:
kosmont
companies

THE COUNTY OF LOS ANGELES			
ENHANCED INFRASTRUCTURE FINANCING DISTRICT			
DRAWN BY: DGarman	DATE: 11/24/25	APPENDIX A	
CHECKED BY: RWest	DATE: 11/24/25	SHEET 1 OF 11	

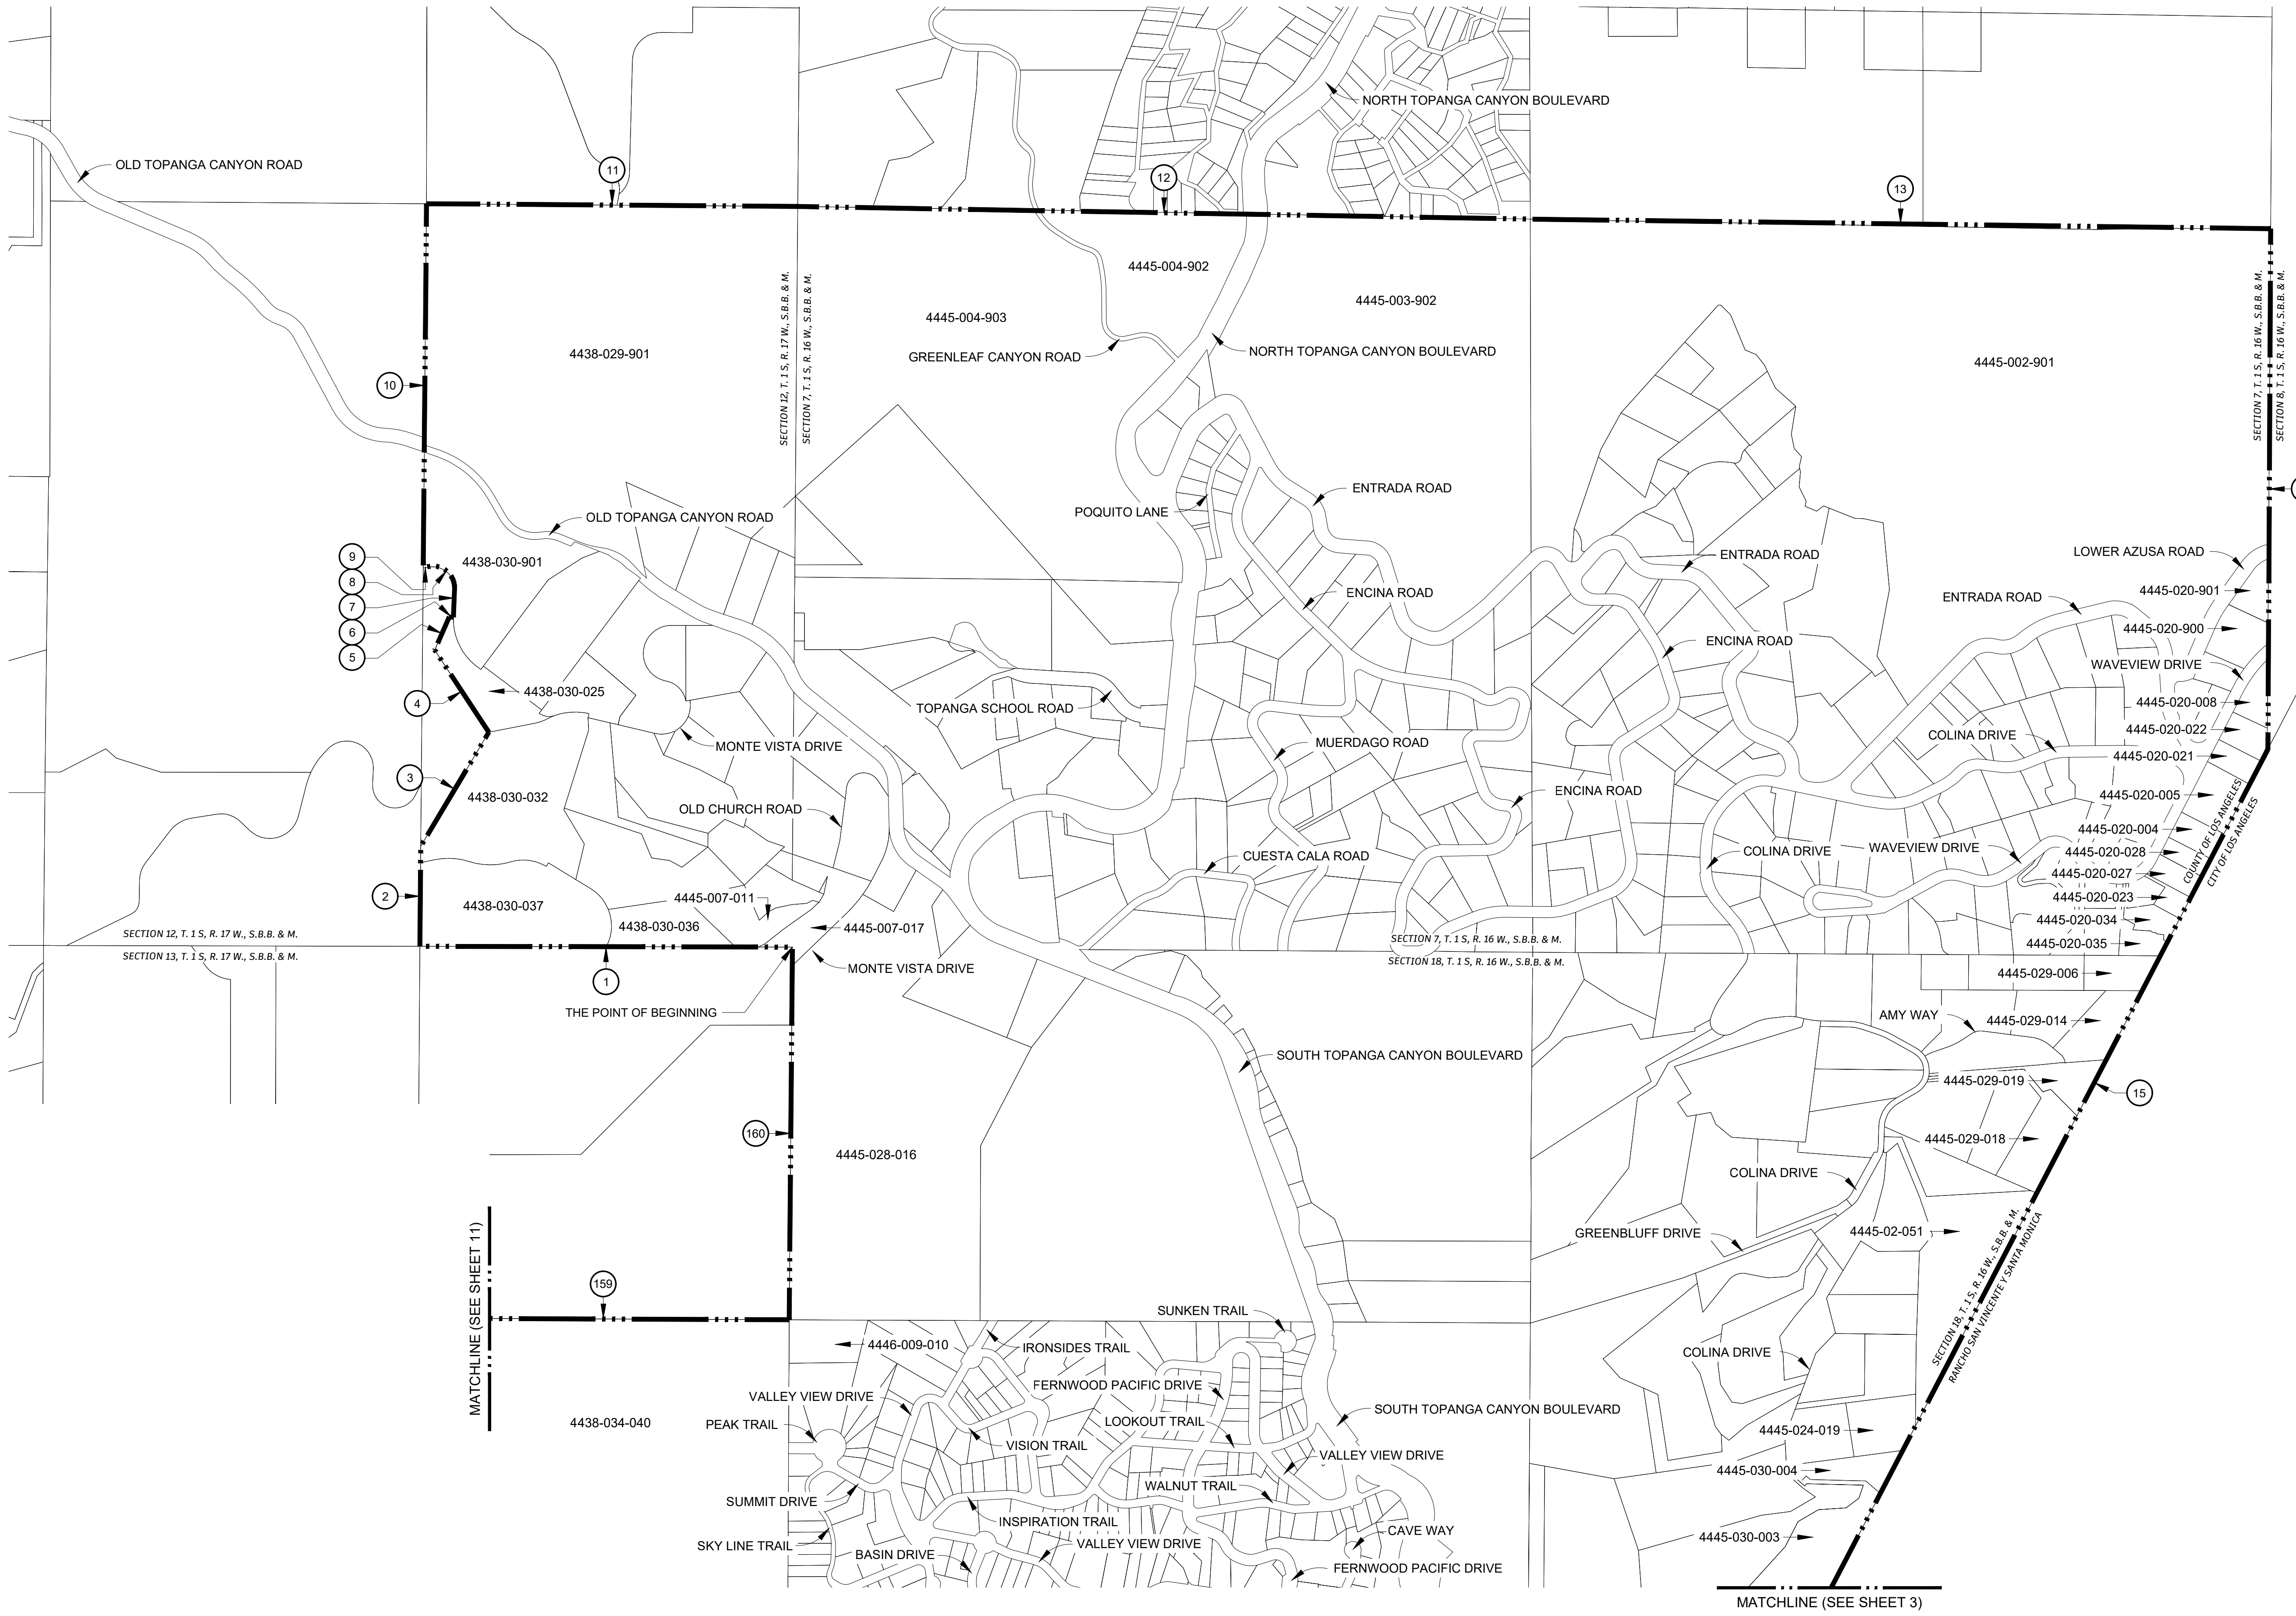


Course Data Table				
Course #	Radius	Delta / Direction	Length	
1		N89° 52' 30"W	1328.56'	
2		N00° 30' 57"E	356.63'	
3		N30° 48' 05"E	473.67'	
4		N33° 18' 28"W	350.77'	
5		N23° 40' 40"E	128.70'	
6		S88° 08' 56"E	15.01'	
7		N02° 16' 32"E	101.75'	
8	77.50'	106°50'11"	144.51'	
9	47.50'	018°00'50"	14.93'	
10		N00° 31' 06"E	1296.16'	
11		S89° 34' 41"E	1323.78'	
12		S89° 00' 40"E	2612.29'	
13		S89° 15' 32"E	2640.52'	
14		S00° 18' 15"W	1856.30'	
15		S27° 30' 16"W	6814.87'	
159		S89° 45' 21"E	1326.41'	
160		N00° 29' 31"E	1329.29'	

Legend

ENHANCED INFRASTRUCTURE FINANCING DISTRICT

①

INDICATES DATA TABLE NUMBER

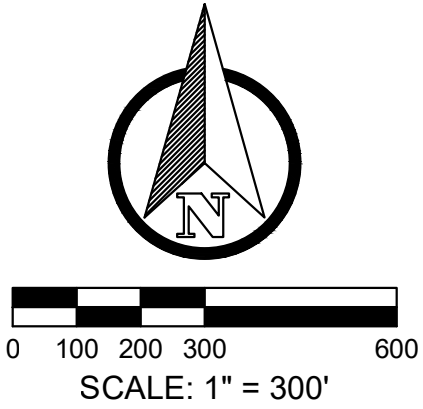

THE COUNTY OF LOS ANGELES


ENHANCED INFRASTRUCTURE FINANCING DISTRICT

DRAWN BY: DGarman DATE: 11/24/25

CHECKED BY: RWest DATE: 11/24/25

PARCEL AREA

SHEET 2 OF 11

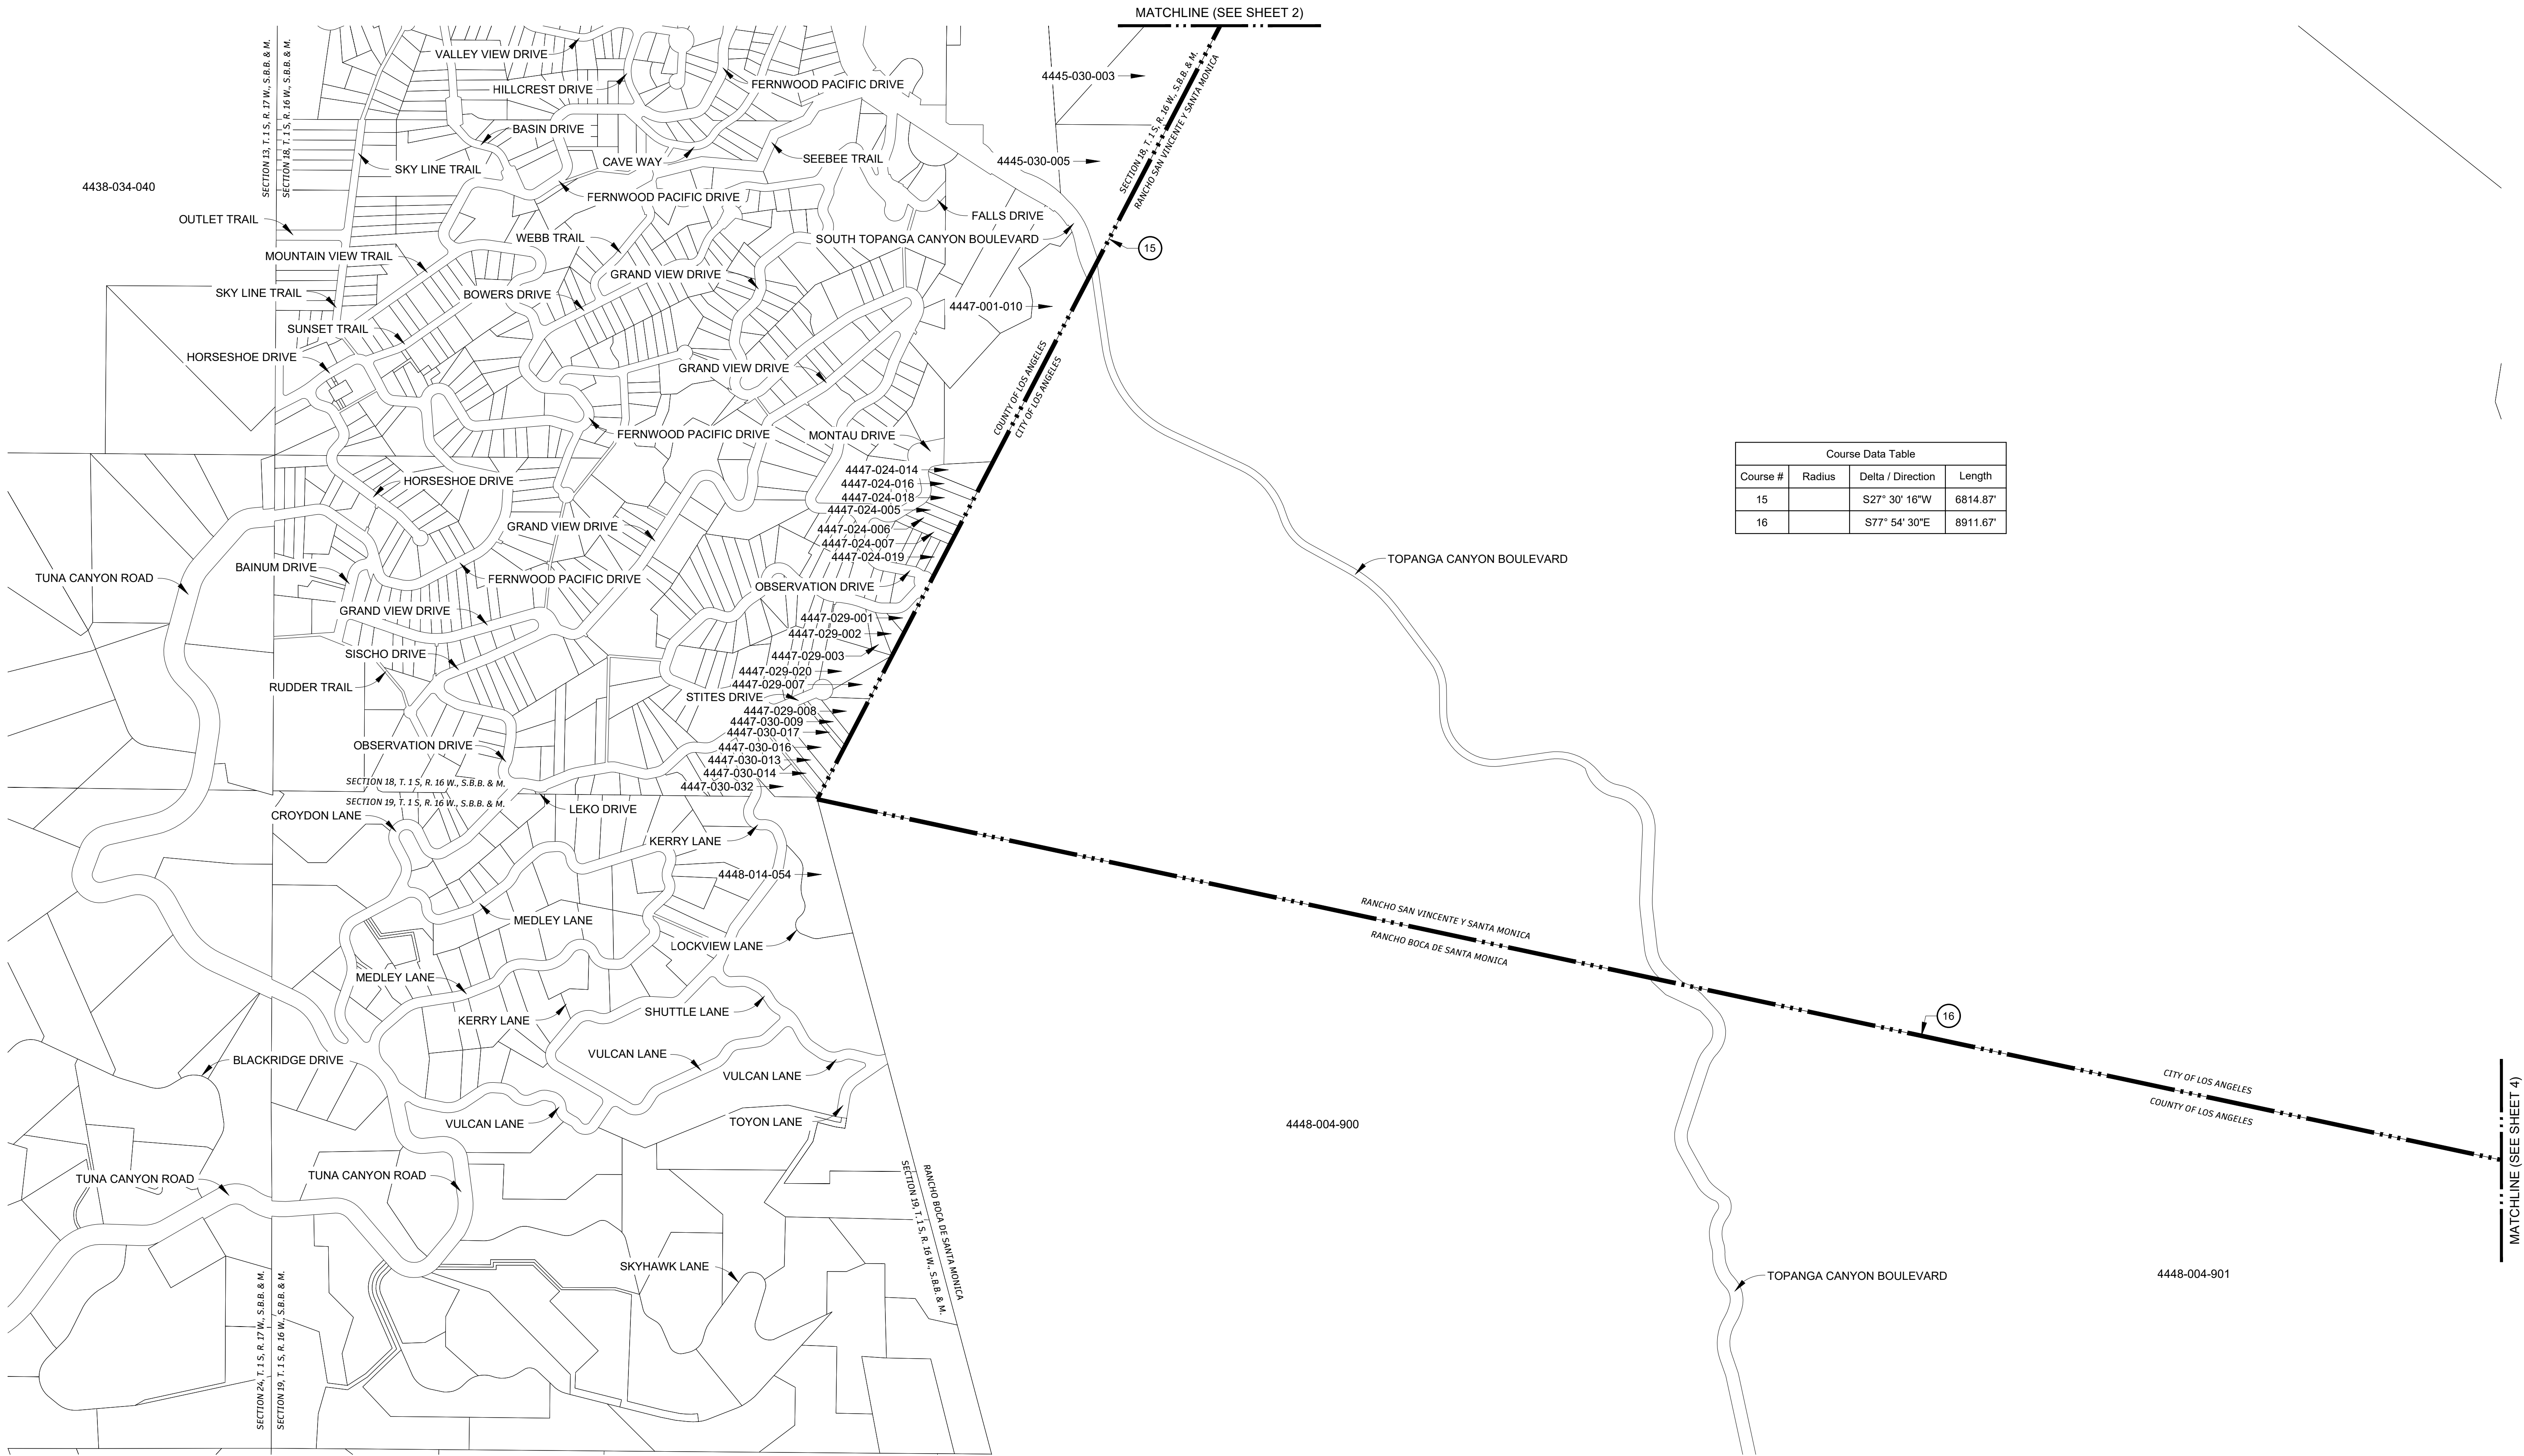


Course Data Table			
Course #	Radius	Delta / Direction	Length
15		S27° 30' 16"W	6814.87'
16		S77° 54' 30"E	8911.67'

①

Legend

ENHANCED INFRASTRUCTURE FINANCING DISTRICT

INDICATES DATA TABLE NUMBER

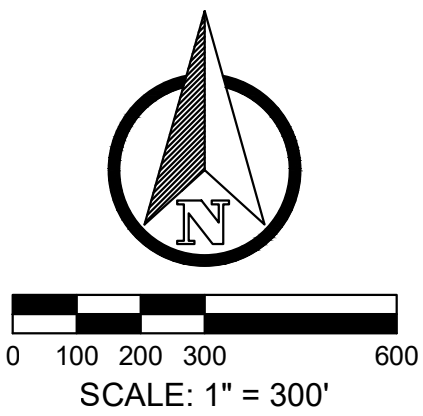

THE COUNTY OF LOS ANGELES			
ENHANCED INFRASTRUCTURE FINANCING DISTRICT			
DRAWN BY: DGarman DATE: 11/24/25		PARCEL AREA	
CHECKED BY: RWest DATE: 11/24/25		SHEET 3 OF 11	

MATCHLINE (SEE SHEET 5)

4448-003-901

4448-004-901

MATCHLINE (SEE SHEET 3)

Course Data Table			
Course #	Radius	Delta / Direction	Length
16		S77° 54' 30"E	8911.67'
17		S00° 17' 30"E	8088.04'

PALISADES DRIVE

CAMINO DE YATASTO


VEREDA DE LA MONTURA

RANCHO BOCA DE SANTA MONICA
RANCHO SAN VINCENTE Y SANTA MONICA

Legend

ENHANCED INFRASTRUCTURE FINANCING DISTRICT

INDICATES DATA TABLE NUMBER

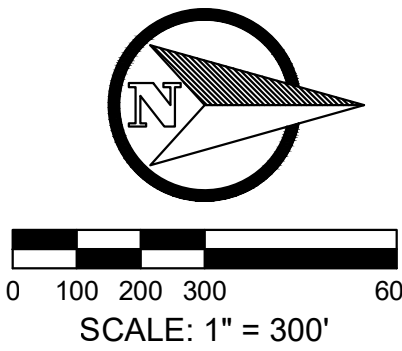


THE COUNTY OF LOS ANGELES

ENHANCED INFRASTRUCTURE FINANCING DISTRICT

DRAWN BY: DGarman DATE: 11/24/25
CHECKED BY: RWest DATE: 11/24/25

PARCEL AREA

SHEET 4 OF 11

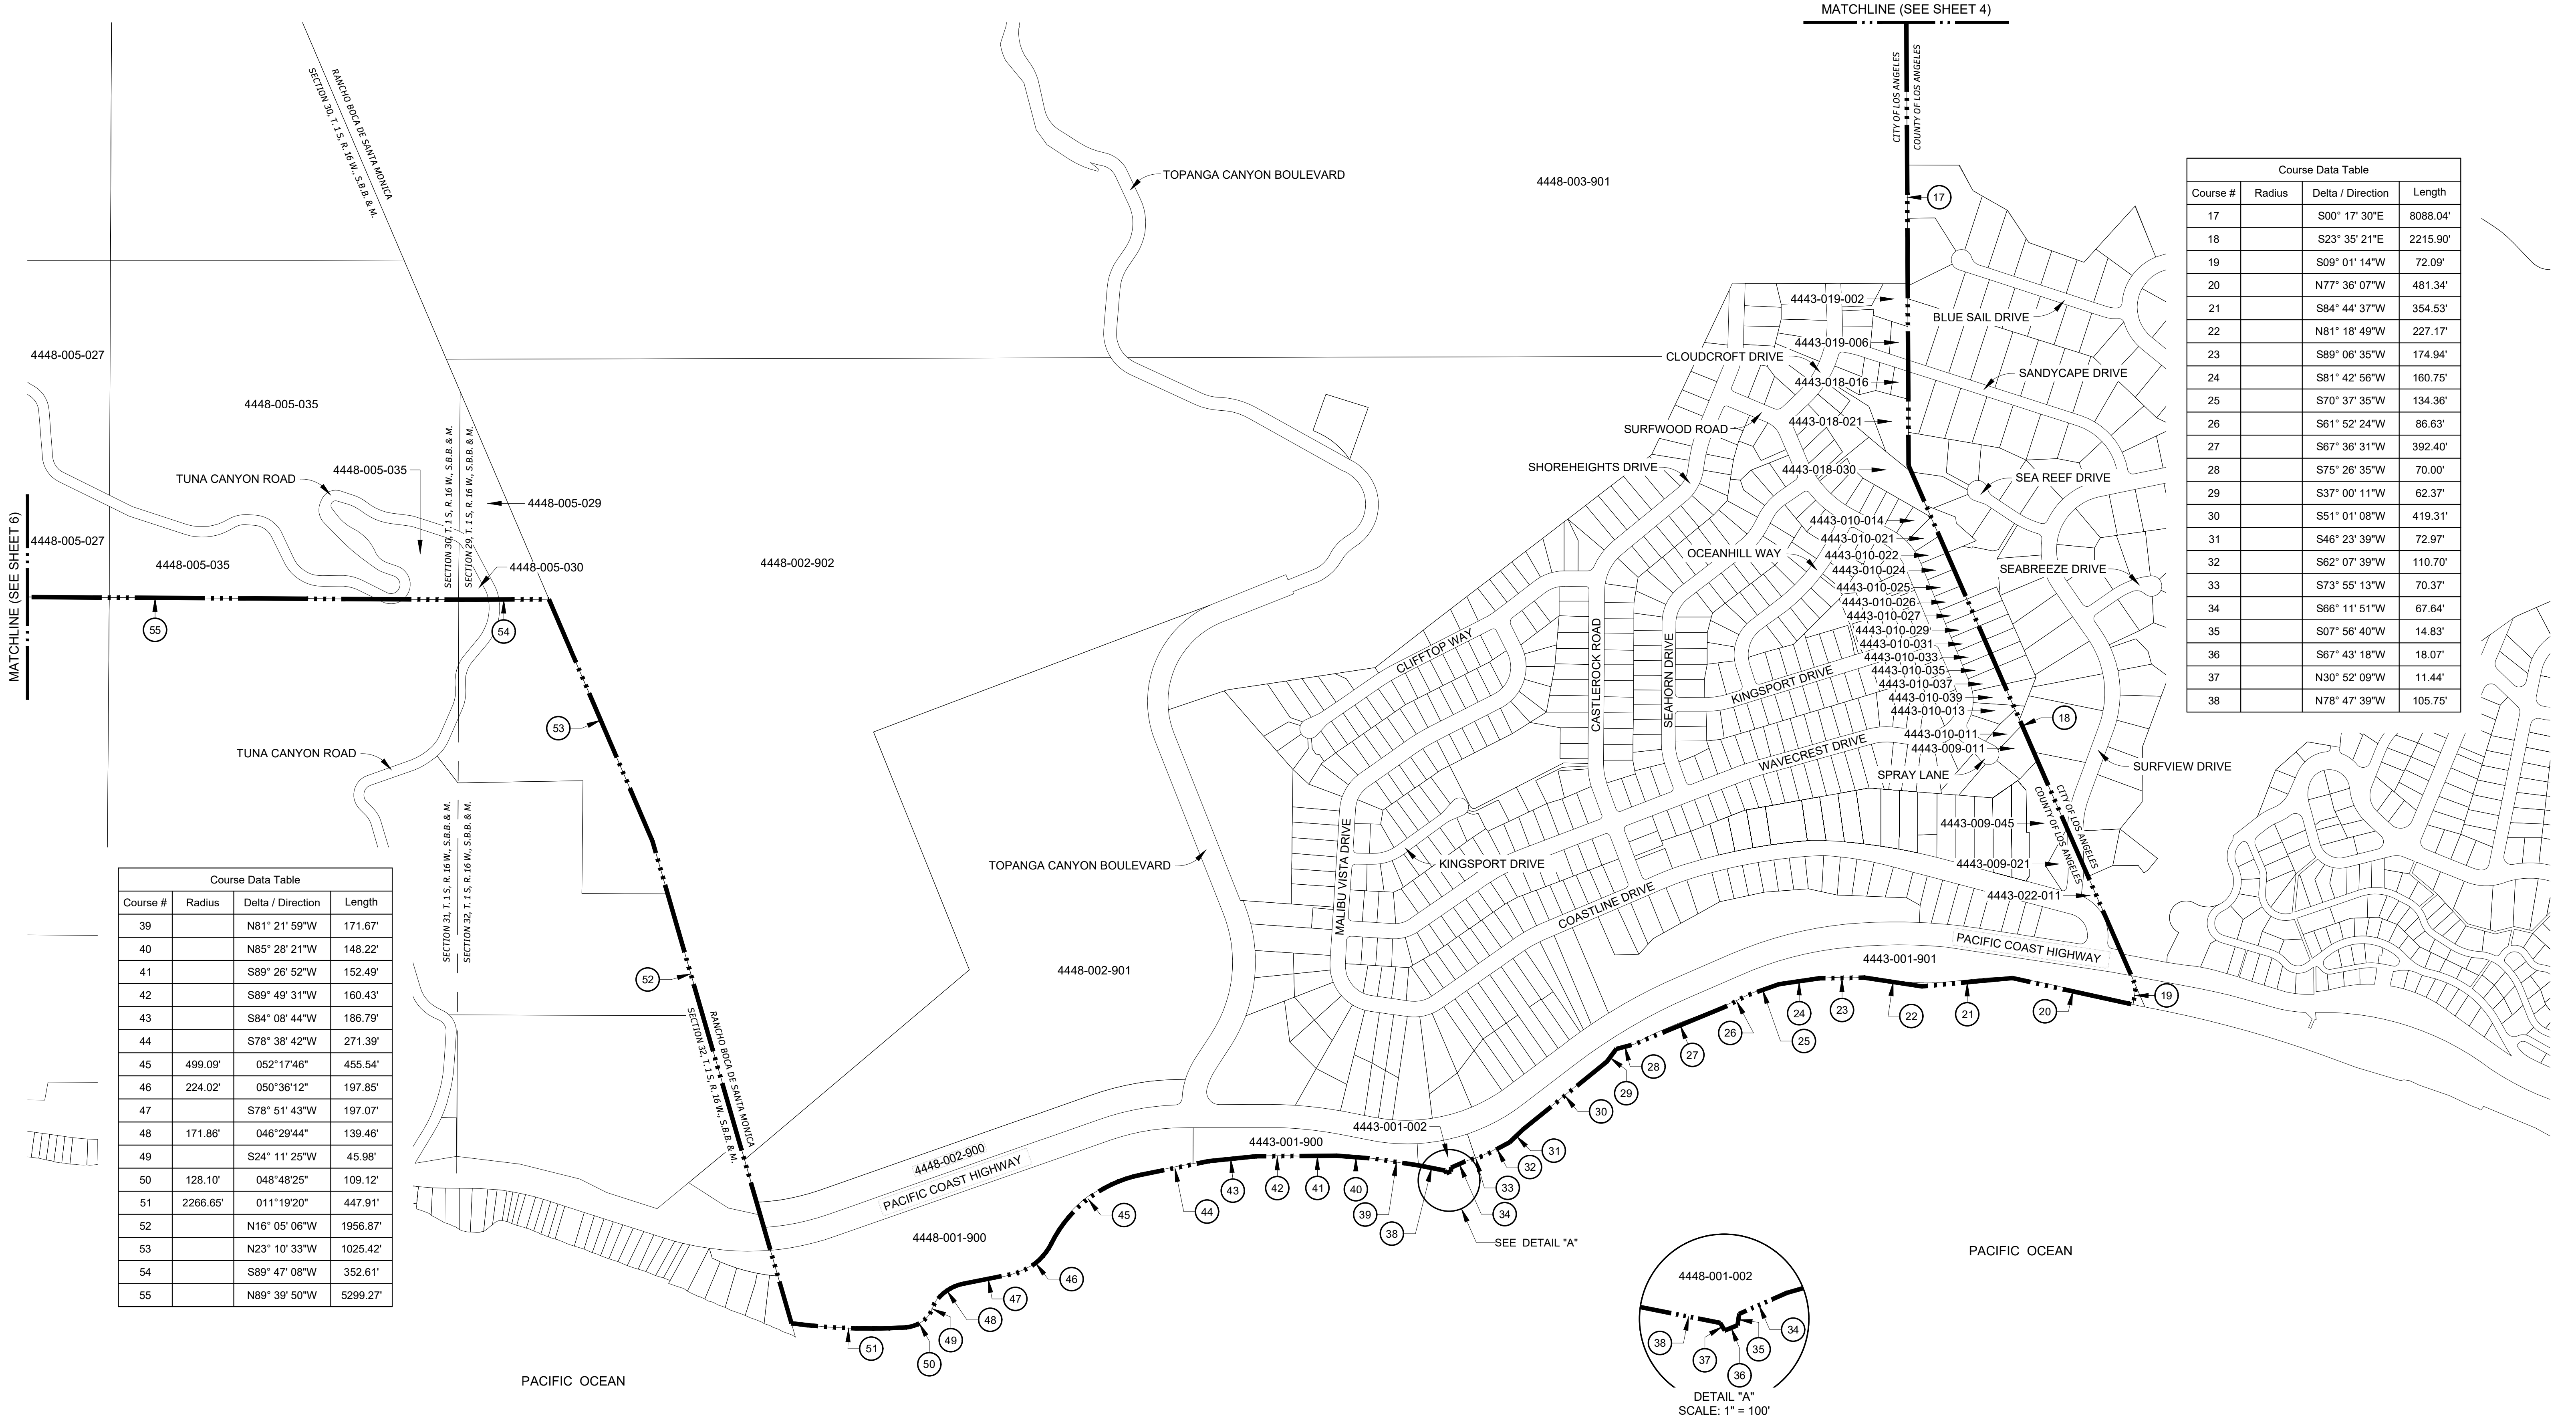


Course Data Table			
Course #	Radius	Delta / Direction	Length
39		N81° 21' 59"W	171.67'
40		N85° 28' 21"W	148.22'
41		S89° 26' 52"W	152.49'
42		S89° 49' 31"W	160.43'
43		S84° 08' 44"W	186.79'
44		S78° 38' 42"W	271.39'
45	499.09'	052°17'46"	455.54'
46	224.02'	050°36'12"	197.85'
47		S78° 51' 43"W	197.07'
48	171.86'	046°29'44"	139.46'
49		S24° 11' 25"W	45.98'
50	128.10'	048°48'25"	109.12'
51	2266.65'	011°19'20"	447.91'
52		N16° 05' 06"W	1956.87'
53		N23° 10' 33"W	1025.42'
54		S89° 47' 08"W	352.61'
55		N89° 39' 50"W	5299.27'

Course Data Table			
Course #	Radius	Delta / Direction	Length
17		S00° 17' 30"E	8088.04'
18		S23° 35' 21"E	2215.90'
19		S09° 01' 14"W	72.09'
20		N77° 36' 07"W	481.34'
21		S84° 44' 37"W	354.53'
22		N81° 18' 49"W	227.17'
23		S89° 06' 35"W	174.94'
24		S81° 42' 56"W	160.75'
25		S70° 37' 35"W	134.36'
26		S61° 52' 24"W	86.63'
27		S67° 36' 31"W	392.40'
28		S75° 26' 35"W	70.00'
29		S37° 00' 11"W	62.37'
30		S51° 01' 08"W	419.31'
31		S46° 23' 39"W	72.97'
32		S62° 07' 39"W	110.70'
33		S73° 55' 13"W	70.37'
34		S66° 11' 51"W	67.64'
35		S07° 56' 40"W	14.83'
36		S67° 43' 18"W	18.07'
37		N30° 52' 09"W	11.44'
38		N78° 47' 39"W	105.75'

Legend

- ENHANCED INFRASTRUCTURE FINANCING DISTRICT
- ① INDICATES DATA TABLE NUMBER

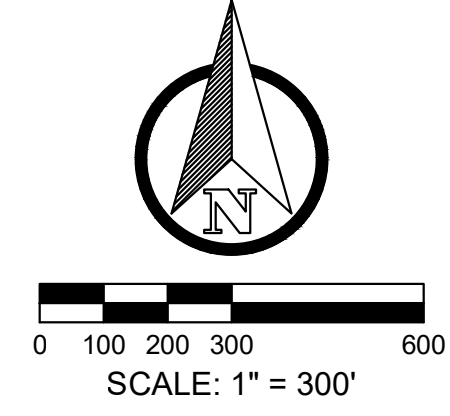

THE COUNTY OF LOS ANGELES

ENHANCED INFRASTRUCTURE FINANCING DISTRICT

DRAWN BY: DGarman DATE: 11/24/25

CHECKED BY: RWest DATE: 11/24/25

PARCEL AREA

SHEET 5 OF 11




Course Data Table			
Course #	Radius	Delta / Direction	Length
55		N89° 39' 50"W	5299.27'
56		N89° 37' 46"W	5303.77'
57		N89° 30' 09"W	4508.11'

MATCHLINE (SEE SHEET 7)

MATCHLINE (SEE SHEET 5)



Legend
ENHANCED INFRASTRUCTURE FINANCING DISTRICT
INDICATES DATA TABLE NUMBER

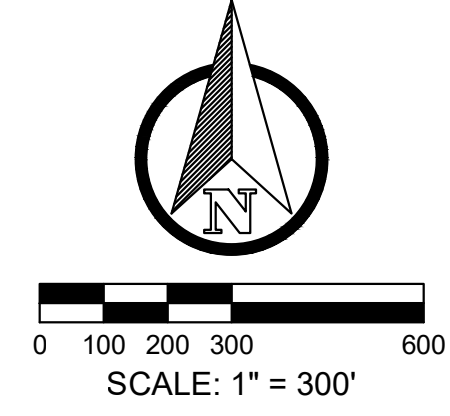

THE COUNTY OF LOS ANGELES			
ENHANCED INFRASTRUCTURE FINANCING DISTRICT			
DRAWN BY: DGarman		DATE: 11/24/25	
CHECKED BY: RWest		DATE: 11/24/25	
PARCEL AREA		SHEET 6 OF 11	




Course Data Table			
Course #	Radius	Delta / Direction	Length
57		N89° 30' 09"W	4508.11'
58		N30° 40' 56"W	283.36'
59		N84° 10' 43"W	612.75'
60		N84° 10' 28"W	2023.74'
61		N84° 10' 05"W	1909.98'
62		N89° 31' 28"W	1396.34'
63		N89° 30' 05"W	2423.51'



Legend
ENHANCED INFRASTRUCTURE FINANCING DISTRICT

①

INDICATES DATA TABLE NUMBER

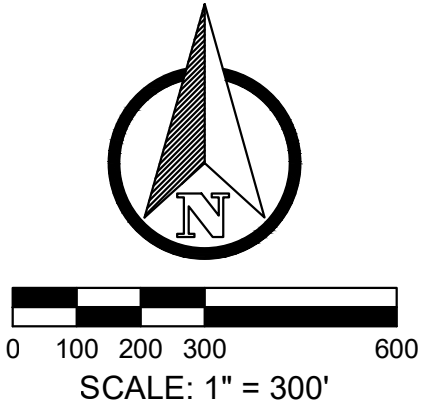

THE COUNTY OF LOS ANGELES			
ENHANCED INFRASTRUCTURE FINANCING DISTRICT			
DRAWN BY: DGarman		DATE: 11/24/25	PARCEL AREA SHEET 7 OF 11
CHECKED BY: RWest		DATE: 11/24/25	


Course Data Table			
Course #	Radius	Delta / Direction	Length
63		N89° 30' 05"W	2423.51'
64		N00° 16' 48"E	609.68'
65		S89° 38' 29"E	343.49'
66		N12° 20' 51"E	1316.64'
67		N89° 39' 52"W	3497.96'
68		N00° 13' 04"E	1336.22'
69		N89° 07' 59"W	1292.23'
70		N00° 21' 29"E	2486.15'




Legend


ENHANCED INFRASTRUCTURE FINANCING DISTRICT

INDICATES DATA TABLE NUMBER

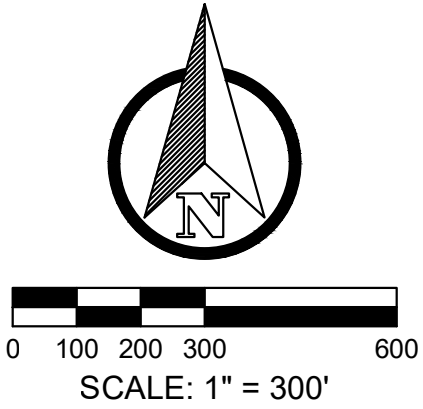


THE COUNTY OF LOS ANGELES			
ENHANCED INFRASTRUCTURE FINANCING DISTRICT			
DRAWN BY: DGarman	DATE: 11/24/25	PARCEL AREA	
CHECKED BY: RWest	DATE: 11/24/25	SHEET 8 OF 11	

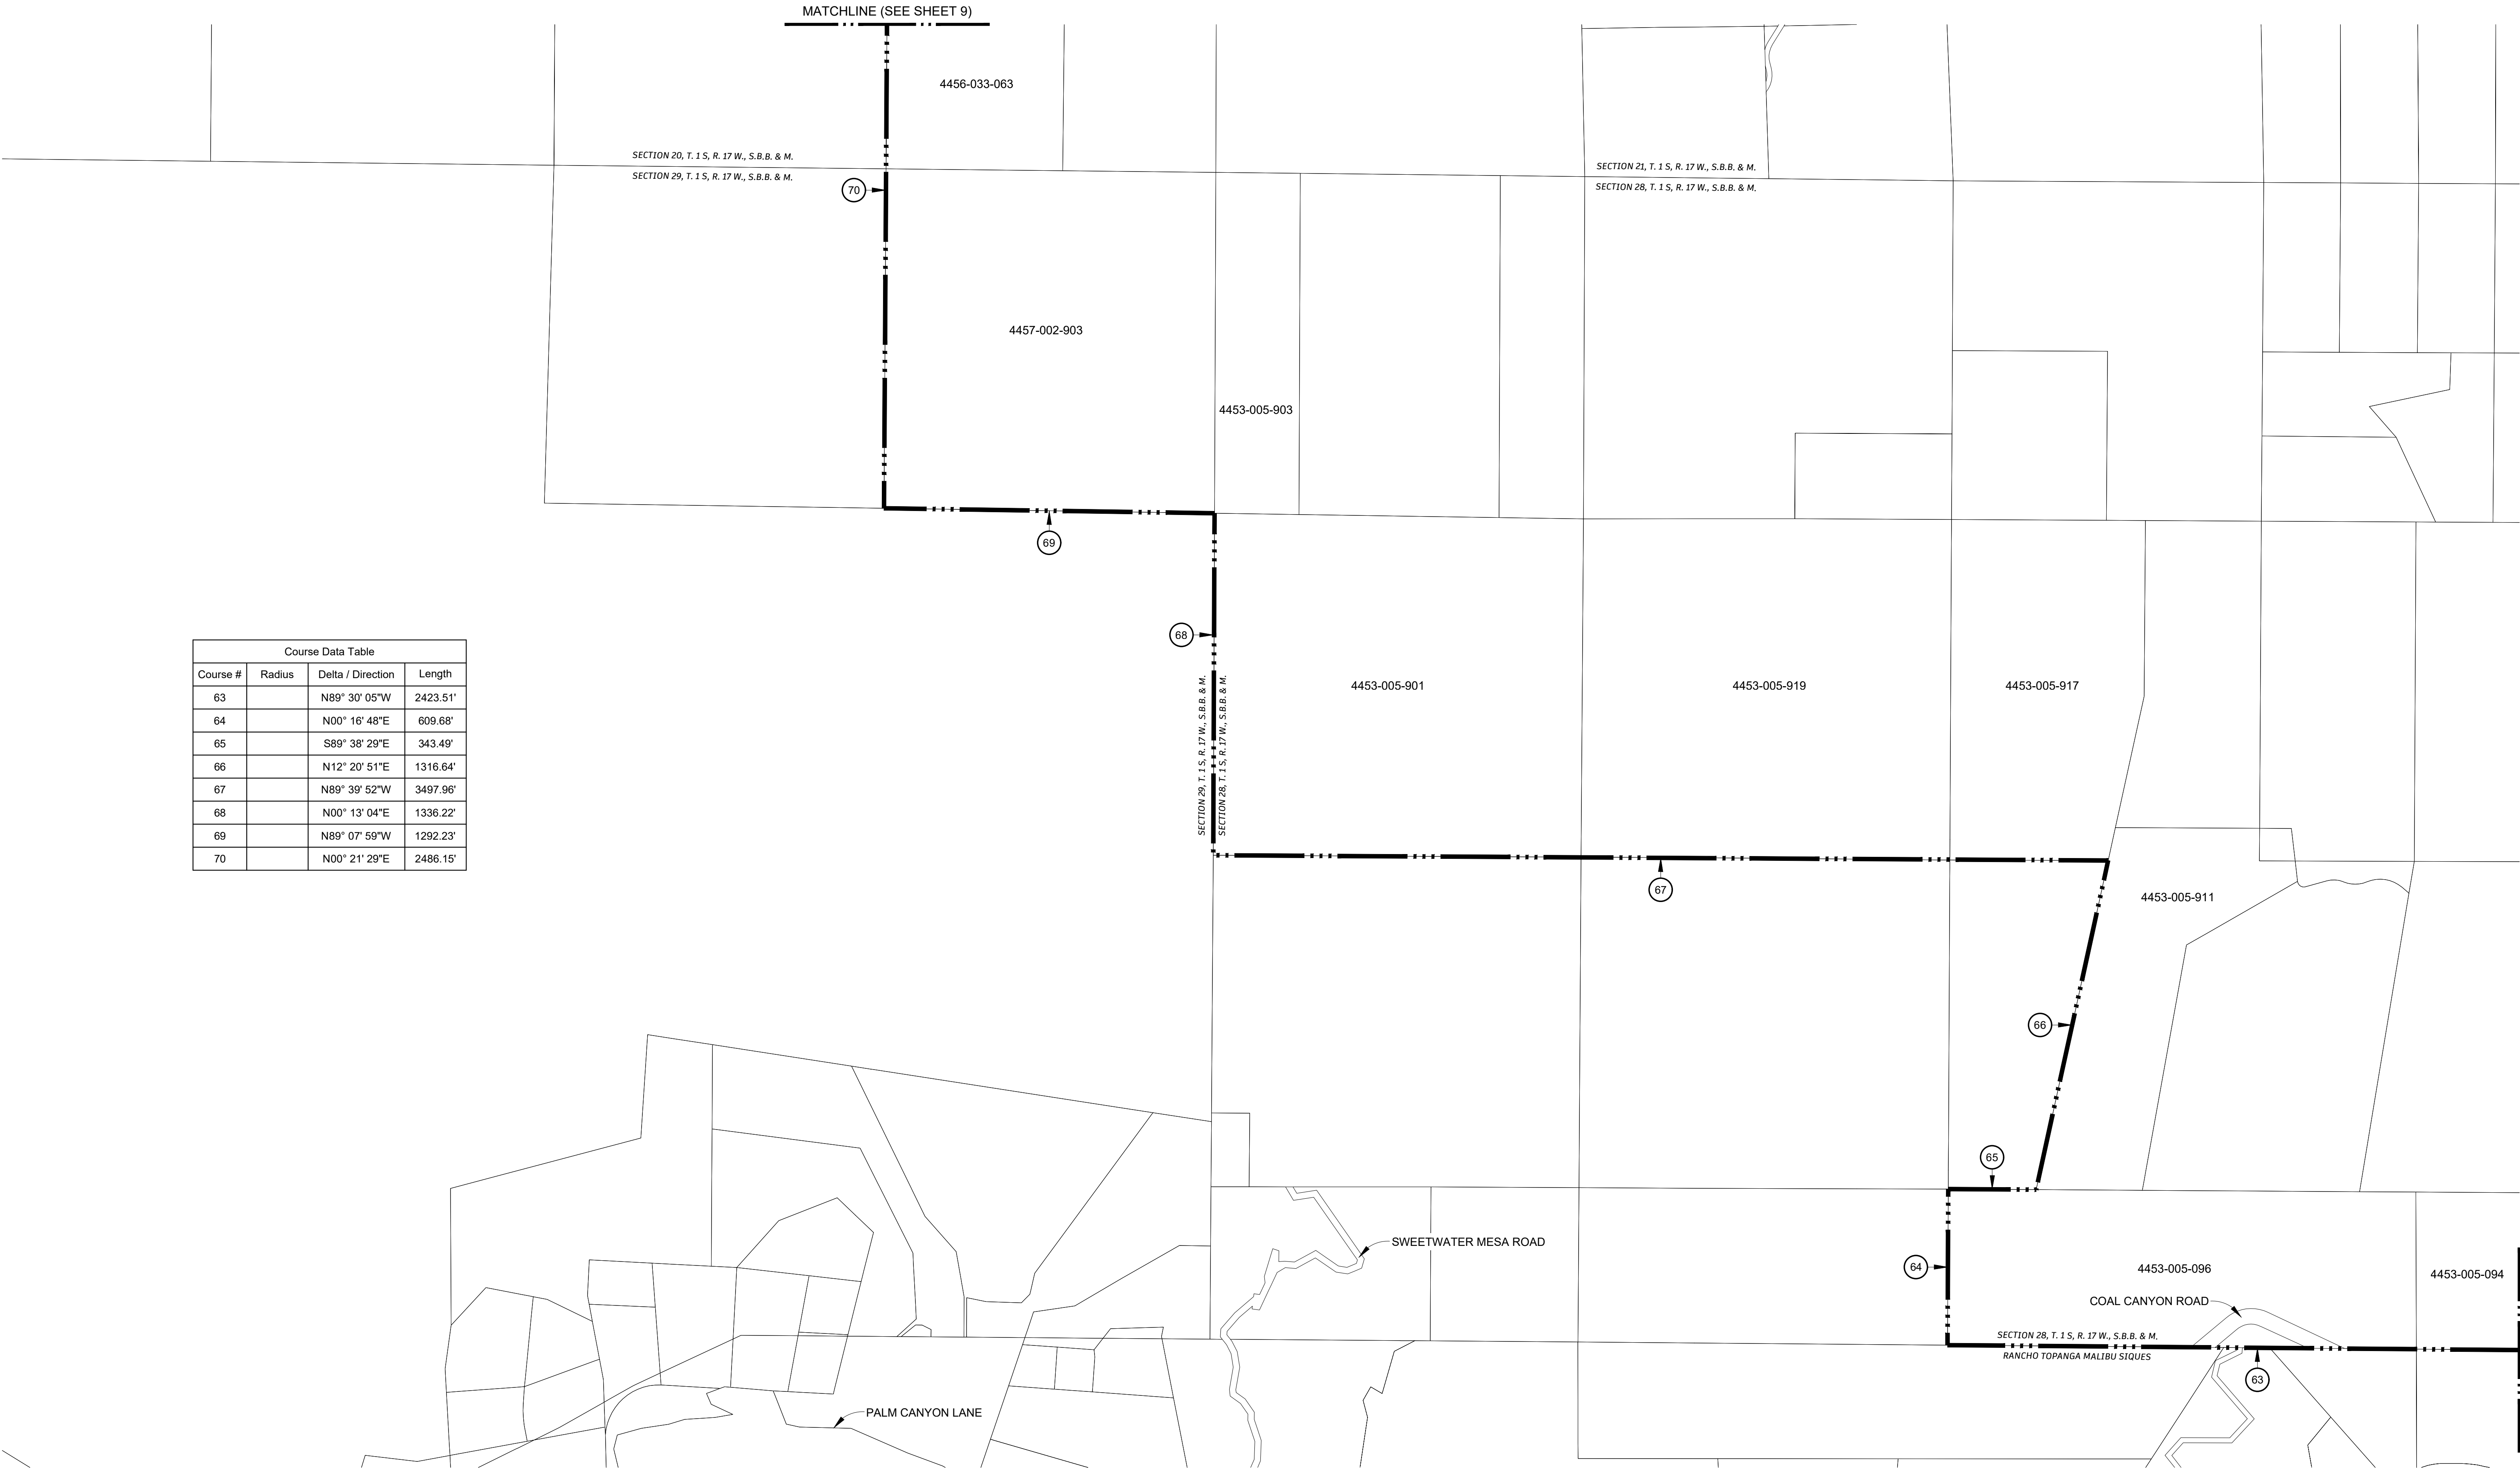

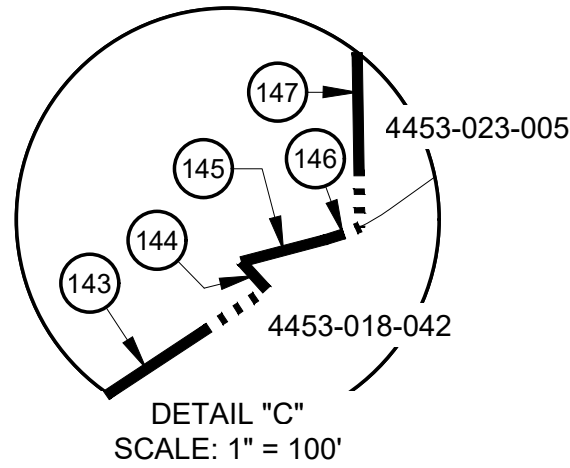

Course Data Table			
Course #	Radius	Delta / Direction	Length
140		S89° 47' 45"E	2633.88'
141		S00° 13' 35"E	1387.15'
142		N21° 07' 12"E	229.14'
143		N56° 37' 10"E	150.00'
144		N42° 09' 30"W	19.54'
145		N75° 12' 34"E	91.06'
146	100.00'	010°46'59"	18.82'
147		N00° 55' 58"W	248.18'
148		N44° 20' 41"E	183.82'
149		N00° 55' 58"W	666.79'
150		S89° 59' 52"E	2202.13'
151		N89° 22' 33"E	5364.40'

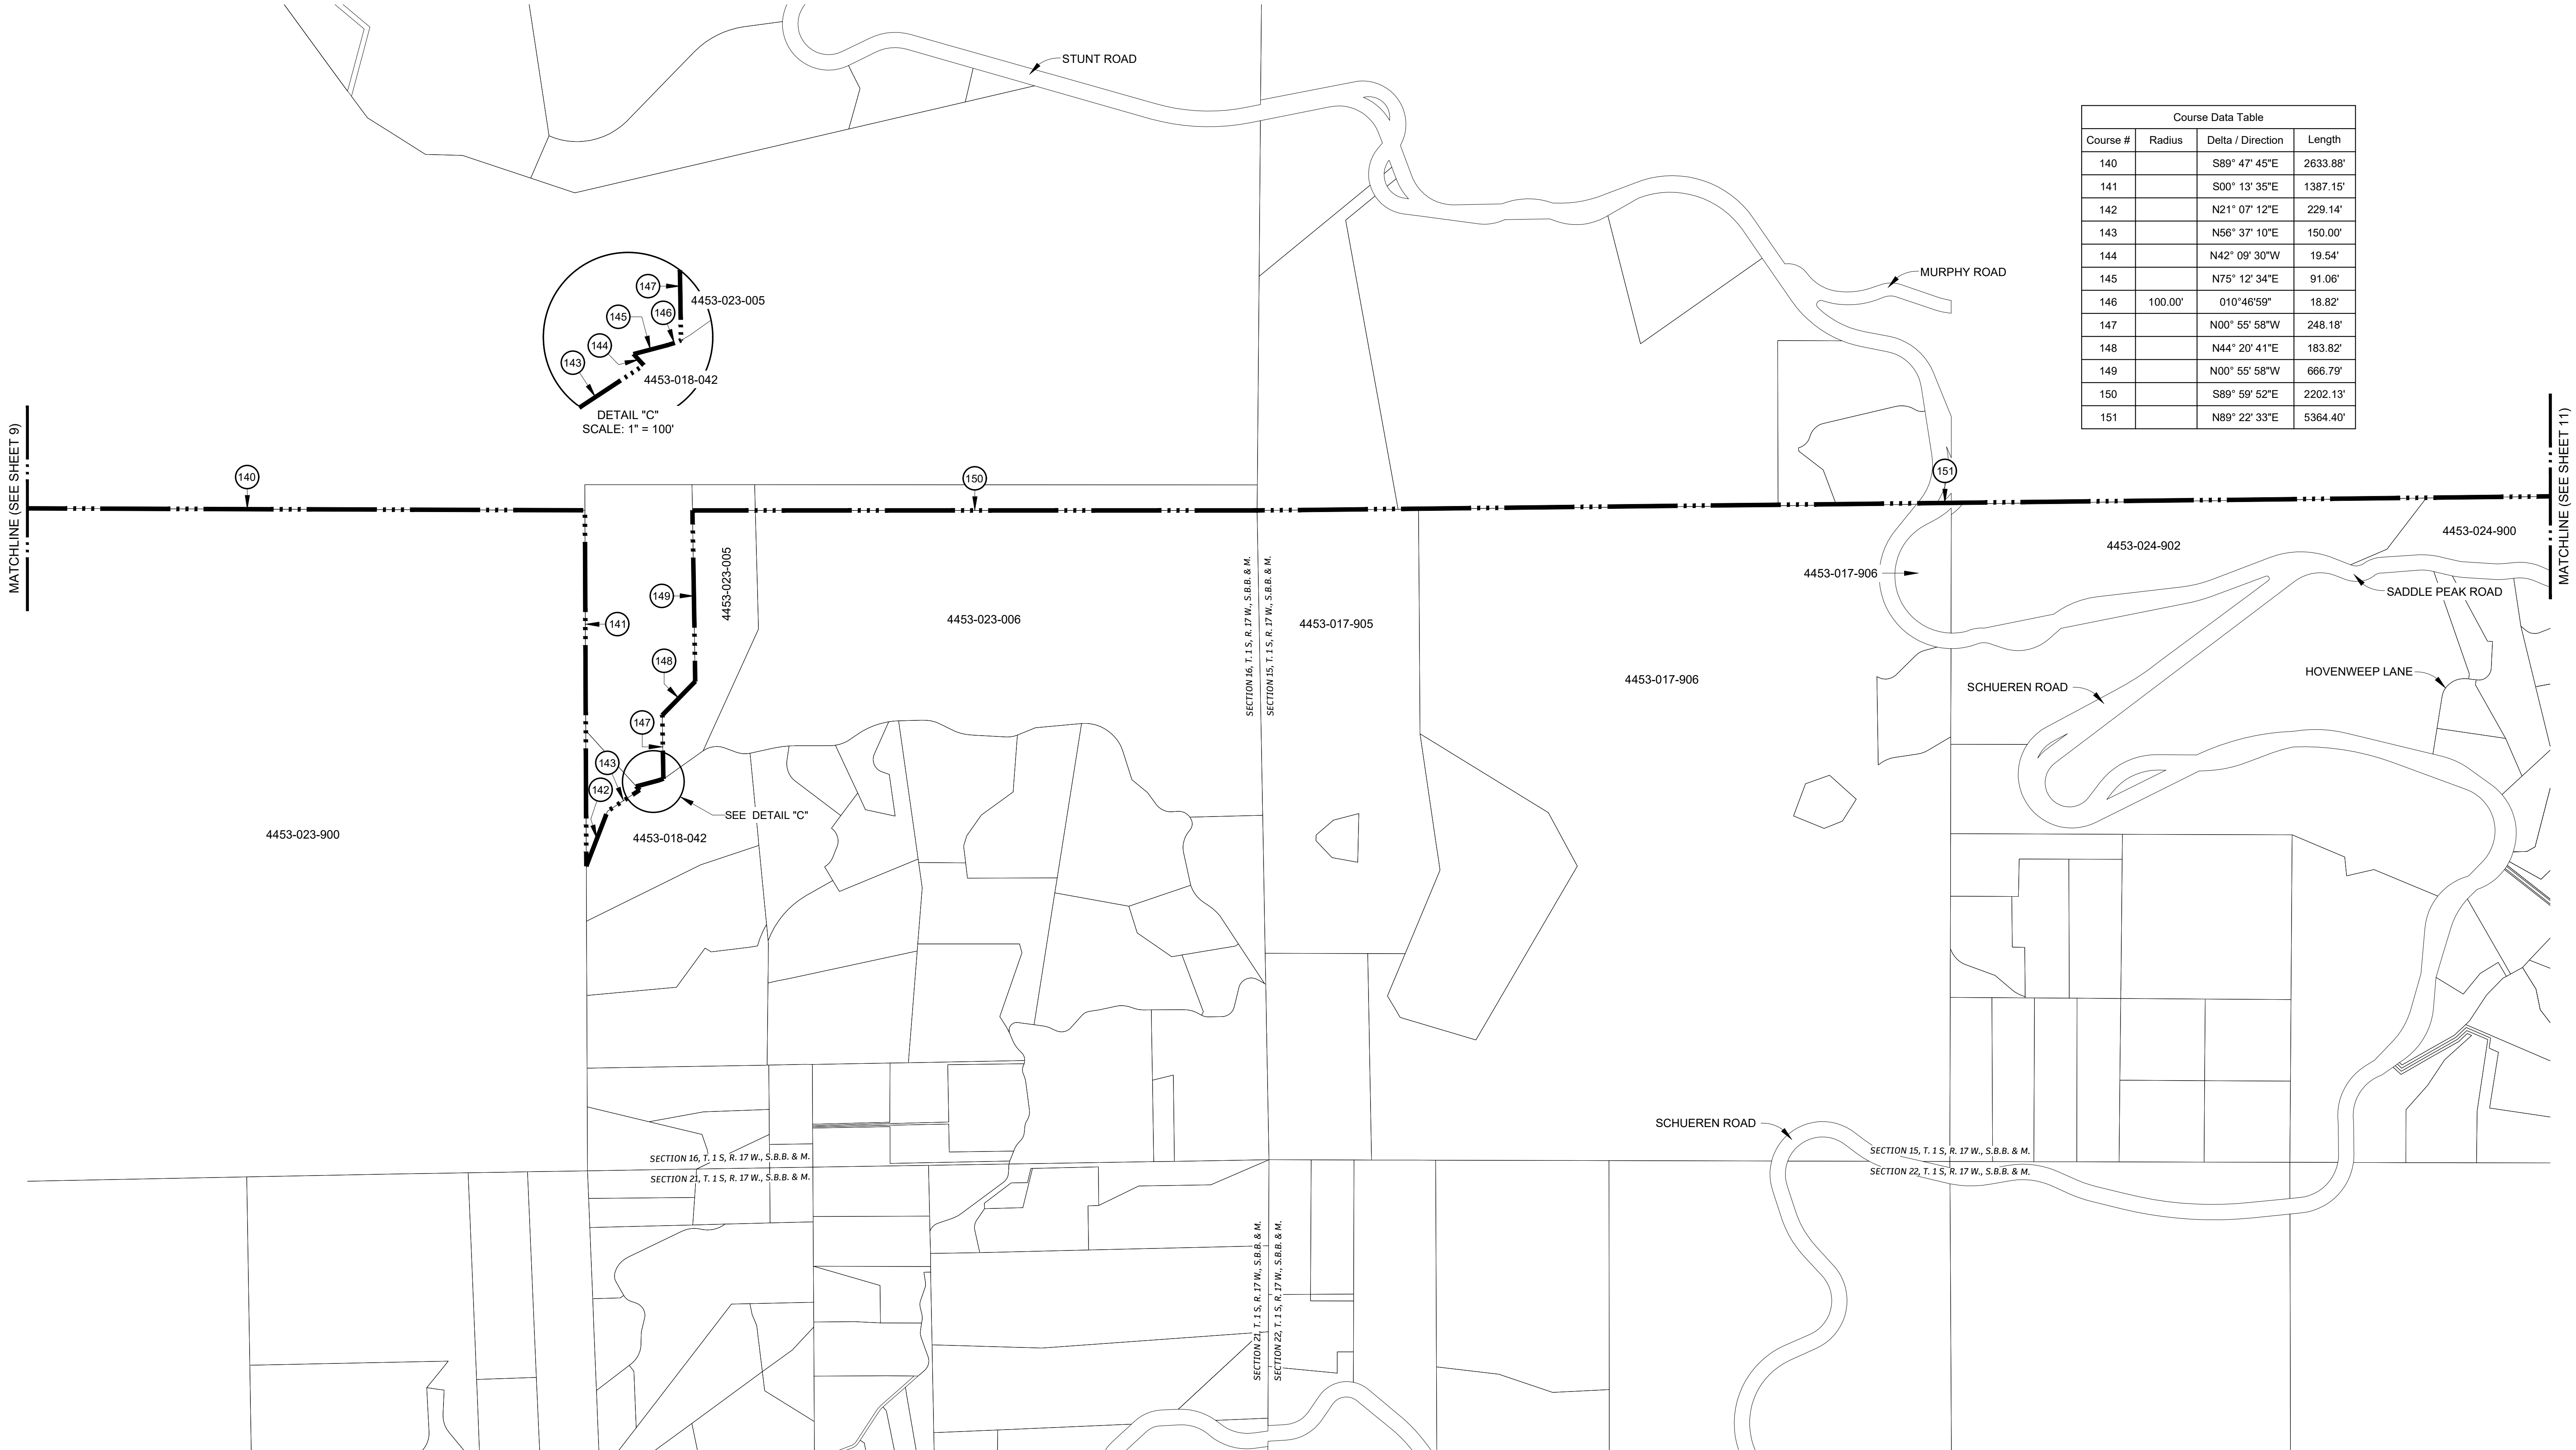


--- --

Legend
ENHANCED INFRASTRUCTURE FINANCING DISTRICT

①

INDICATES DATA TABLE NUMBER

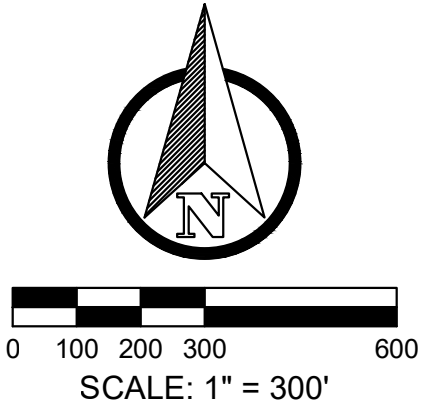

THE COUNTY OF LOS ANGELES			
ENHANCED INFRASTRUCTURE FINANCING DISTRICT			
DRAWN BY: DGarman	DATE: 11/24/25	PARCEL AREA	
CHECKED BY: RWest	DATE: 11/24/25	SHEET 10 OF 11	

MATCHLINE (SEE SHEET 10)

MATCHLINE (SEE SHEET 2)


Course Data Table			
Course #	Radius	Delta / Direction	Length
151		N89° 22' 33"E	5364.40'
152		N00° 29' 01"E	1253.21'
153		S89° 18' 17"E	3963.82'
154		S00° 57' 19"W	1293.05'
155		S88° 47' 53"E	1322.90'
156		S00° 18' 43"E	1335.56'
157		S89° 23' 05"E	3956.90'
158		N00° 30' 13"E	2645.15'
159		S89° 45' 21"E	1326.41'

--- ○ ---

Legend

ENHANCED INFRASTRUCTURE FINANCING DISTRICT

INDICATES DATA TABLE NUMBER

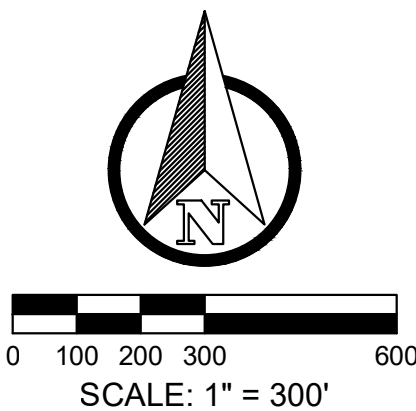

THE COUNTY OF LOS ANGELES

ENHANCED INFRASTRUCTURE FINANCING DISTRICT

DRAWN BY: DGarman DATE: 11/24/25
CHECKED BY: RWest DATE: 11/24/25

PARCEL AREA

SHEET 11 OF 11

